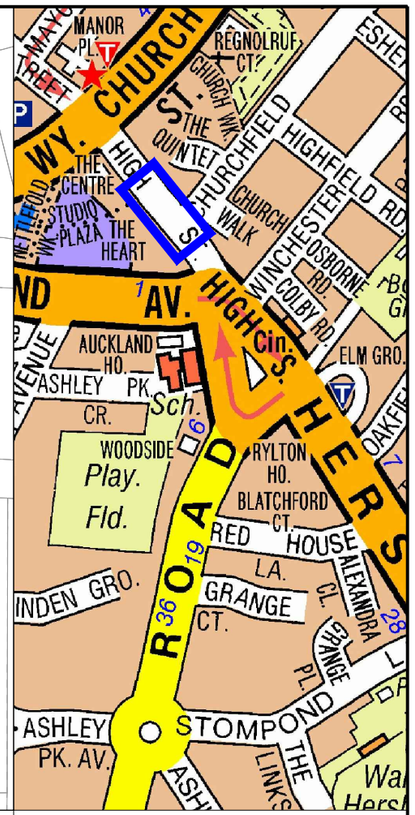

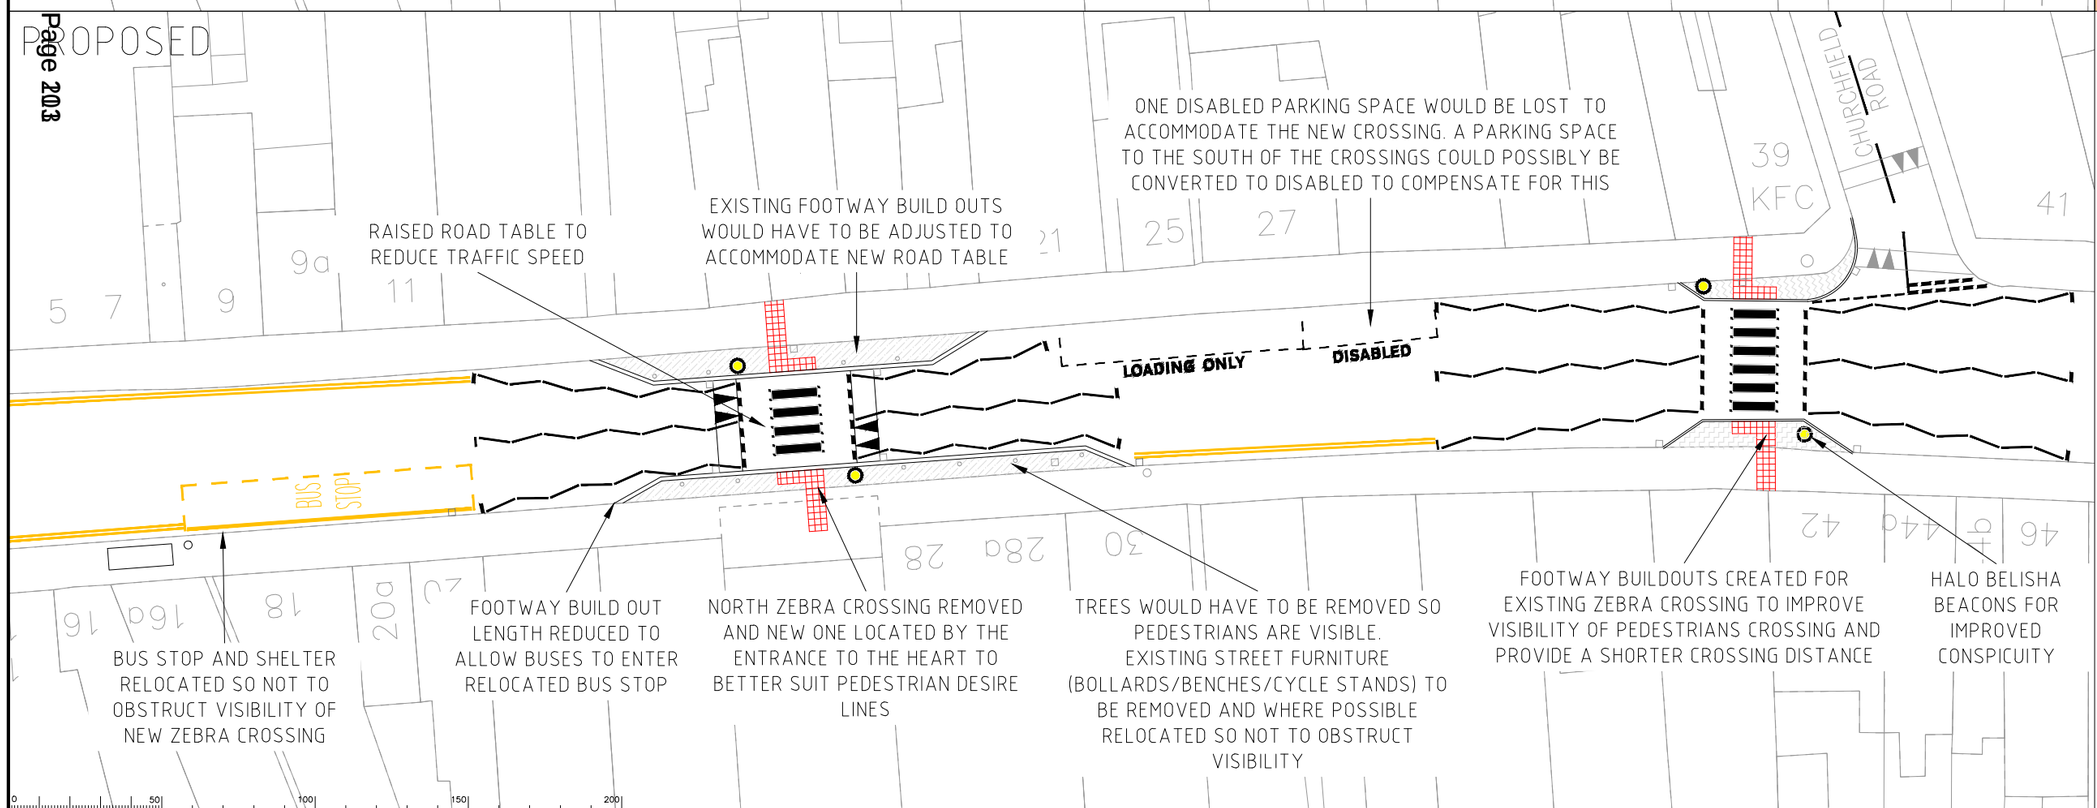

Notes

Rev.	Description	Drwn	Sig.	Date	Chkd	Sig.	Date	Appr	Sig.	Date

File Name: PC0808_03 Walton High St (2013).dwg

Scale 1:200 @ A1

North Point

"Based upon the Ordnance Survey mapping with the permission of the Controller of Her Majesty's Stationery Office © Crown copyright. Unauthorised reproduction infringes Crown copyright and may lead to prosecution or civil proceedings." Surrey County Council LA 076872 2002.

Drawn by JW	Sig. JW	Date 11\10\19
Checked by originator AP	Sig. AP	Date 15\10\19
Approved by	Sig.	Date

Project: HIGH STREET WALTON ON THAMES

Drawing: FEASIBILITY DRAWING

SHEET OF

SURREY COUNTY COUNCIL

Project No. PC0808

Contract Sheet No.

Drawing No. PC0808_3 Rev. -

Classification INFORMATION

A1

This page is intentionally left blank