


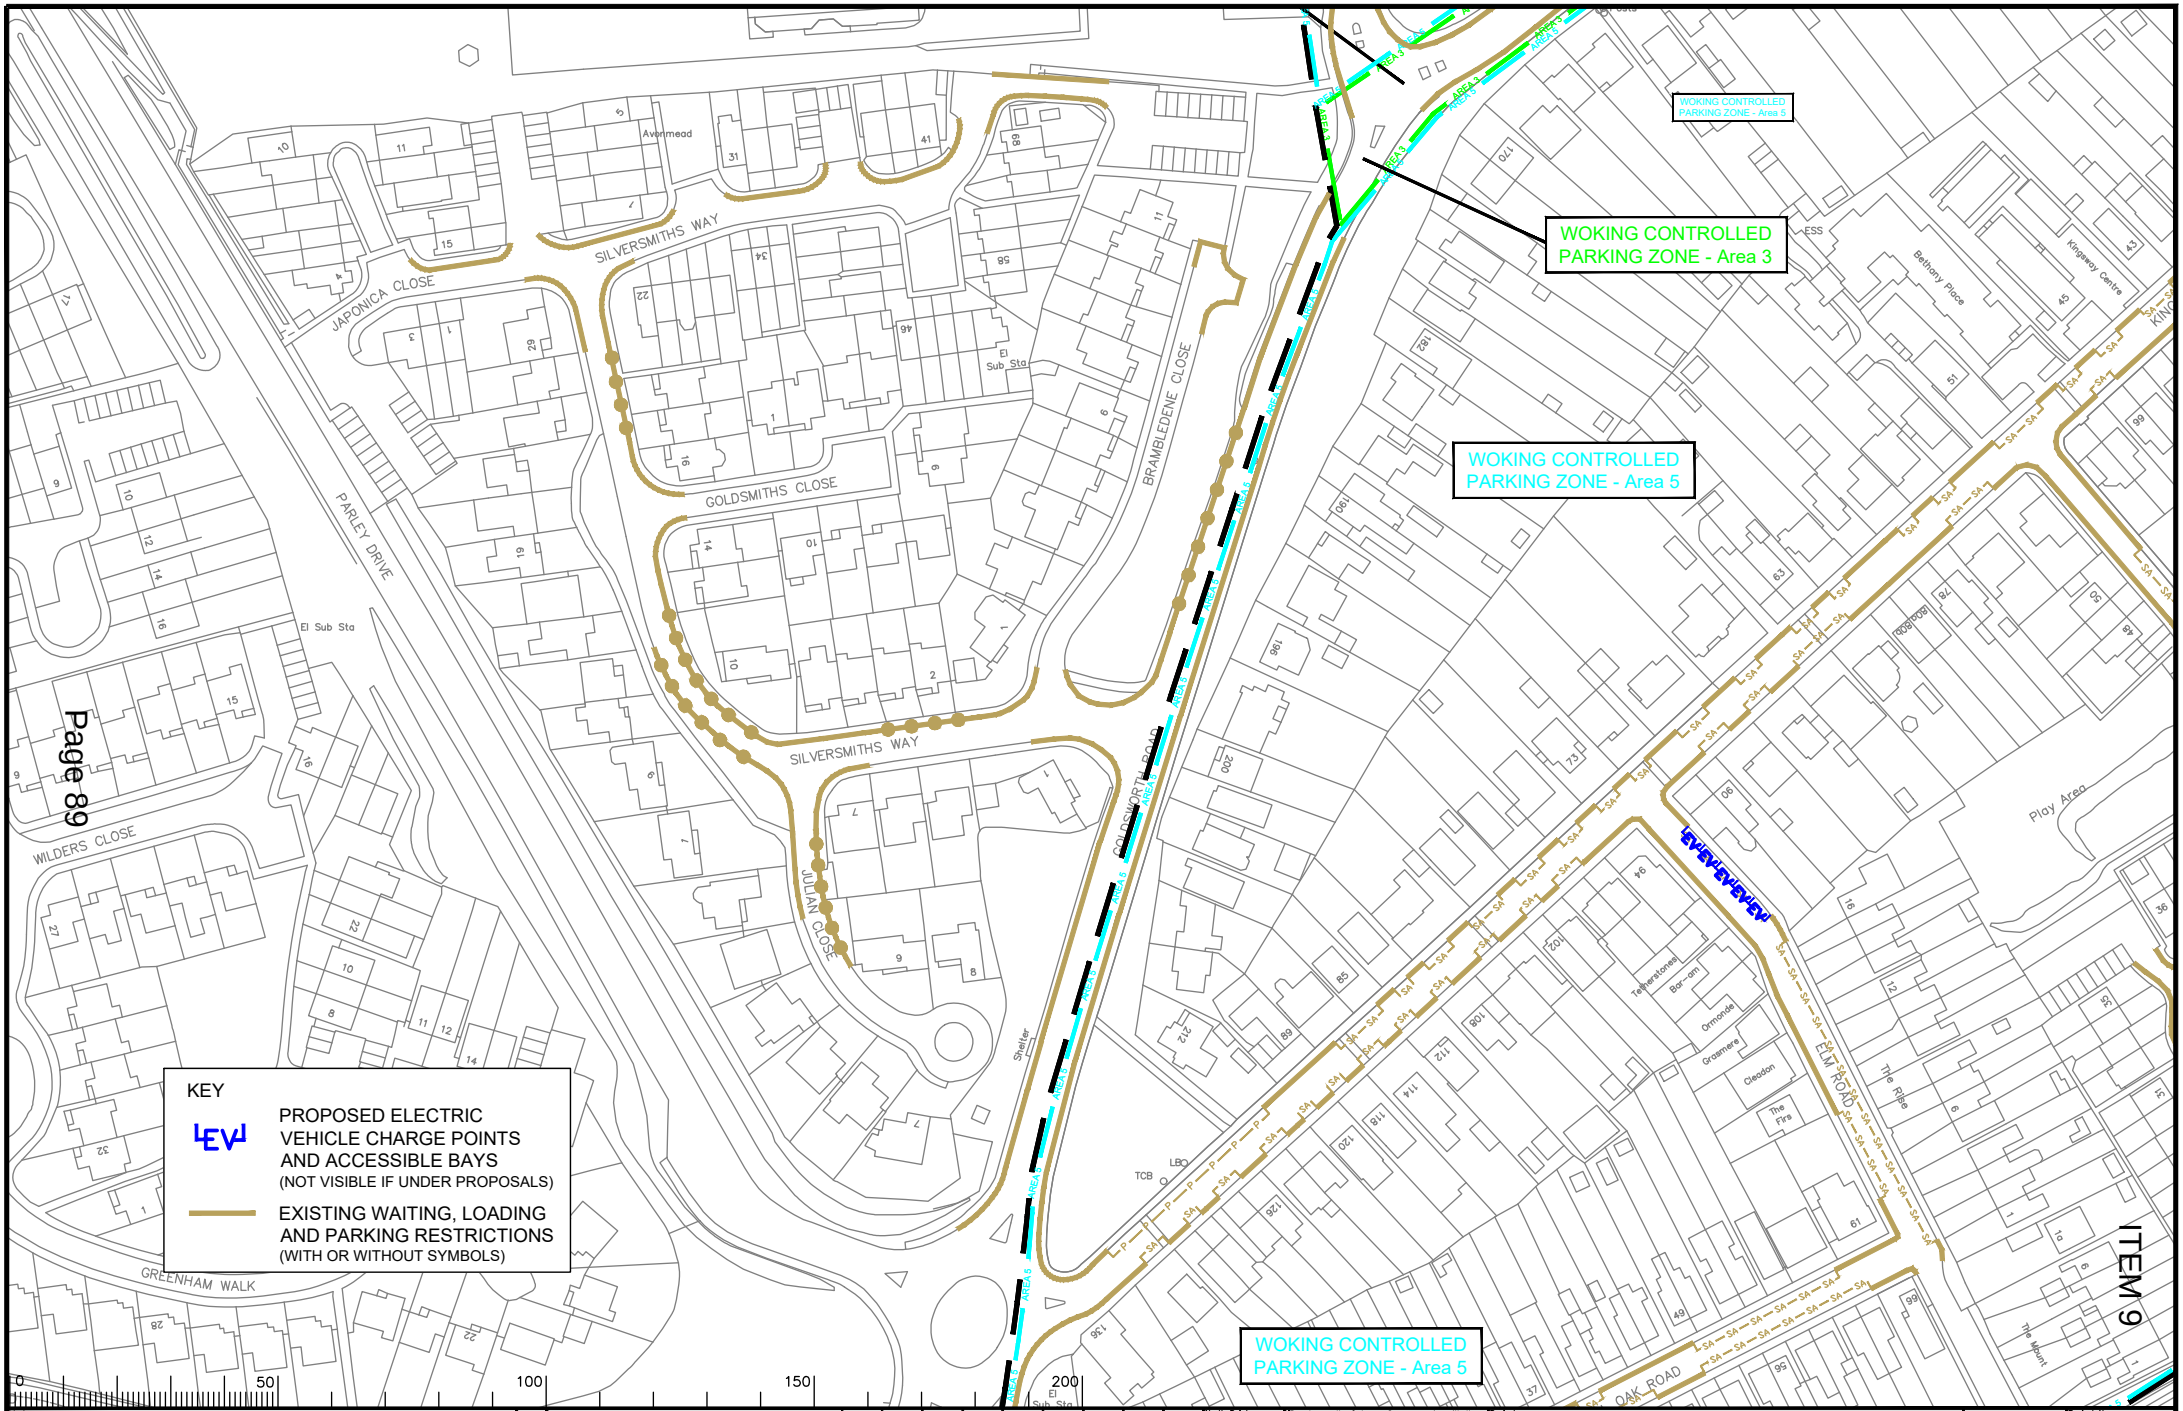


ITEM 9

Notes

| Rev. | Description | Drwn | Sig. | Date | Chkd | Sig. | Date | Appr | Sig. | Date |
|---|---|---|---|---|---|---|---|---|---|---|
| A | RESTRICTIONS AMENDED | CAH | CAH | 08.19 | PW | PW | 08.19 | DC | DC | 09.19 |
| B | RESTRICTIONS REVISED | RB | RB | 01.22 | PW | PW | 01.22 | DC | DC | 01.22 |

C:\Users\rbandhoo\Desktop\3282 Parking Review 2022\3282 CAD EV Bay Locations\Elm Rd (PDF) 3282-20089_B.dwg

North Point

"Based upon the Ordnance Survey mapping with the permission of the Controller of Her Majesty's Stationery Office © Crown copyright. Unauthorised reproduction infringes Crown copyright and may lead to prosecution or civil proceedings." Surrey County Council LA 076872 1996.

| | | | |
|---|---|---|---|
| Drawn by | RB | Sig. RB | Date 01.22 |
| Checked by originator | PW | Sig. PW | Date 01.22 |
| Approved by | DC | Sig. DC | Date 01.22 |


Project: WOKING DPE
WOKING

Drawing: IMPLEMENTED TRAFFIC ORDERS

SHEET OF

| | |
|---|---|
| Project No. | 3282/WOK |
| Contract | |
| Sheet No. | |
| Drawing No. | 20089 |
| Rev. | B |
| Classification | PROPOSAL |

A3

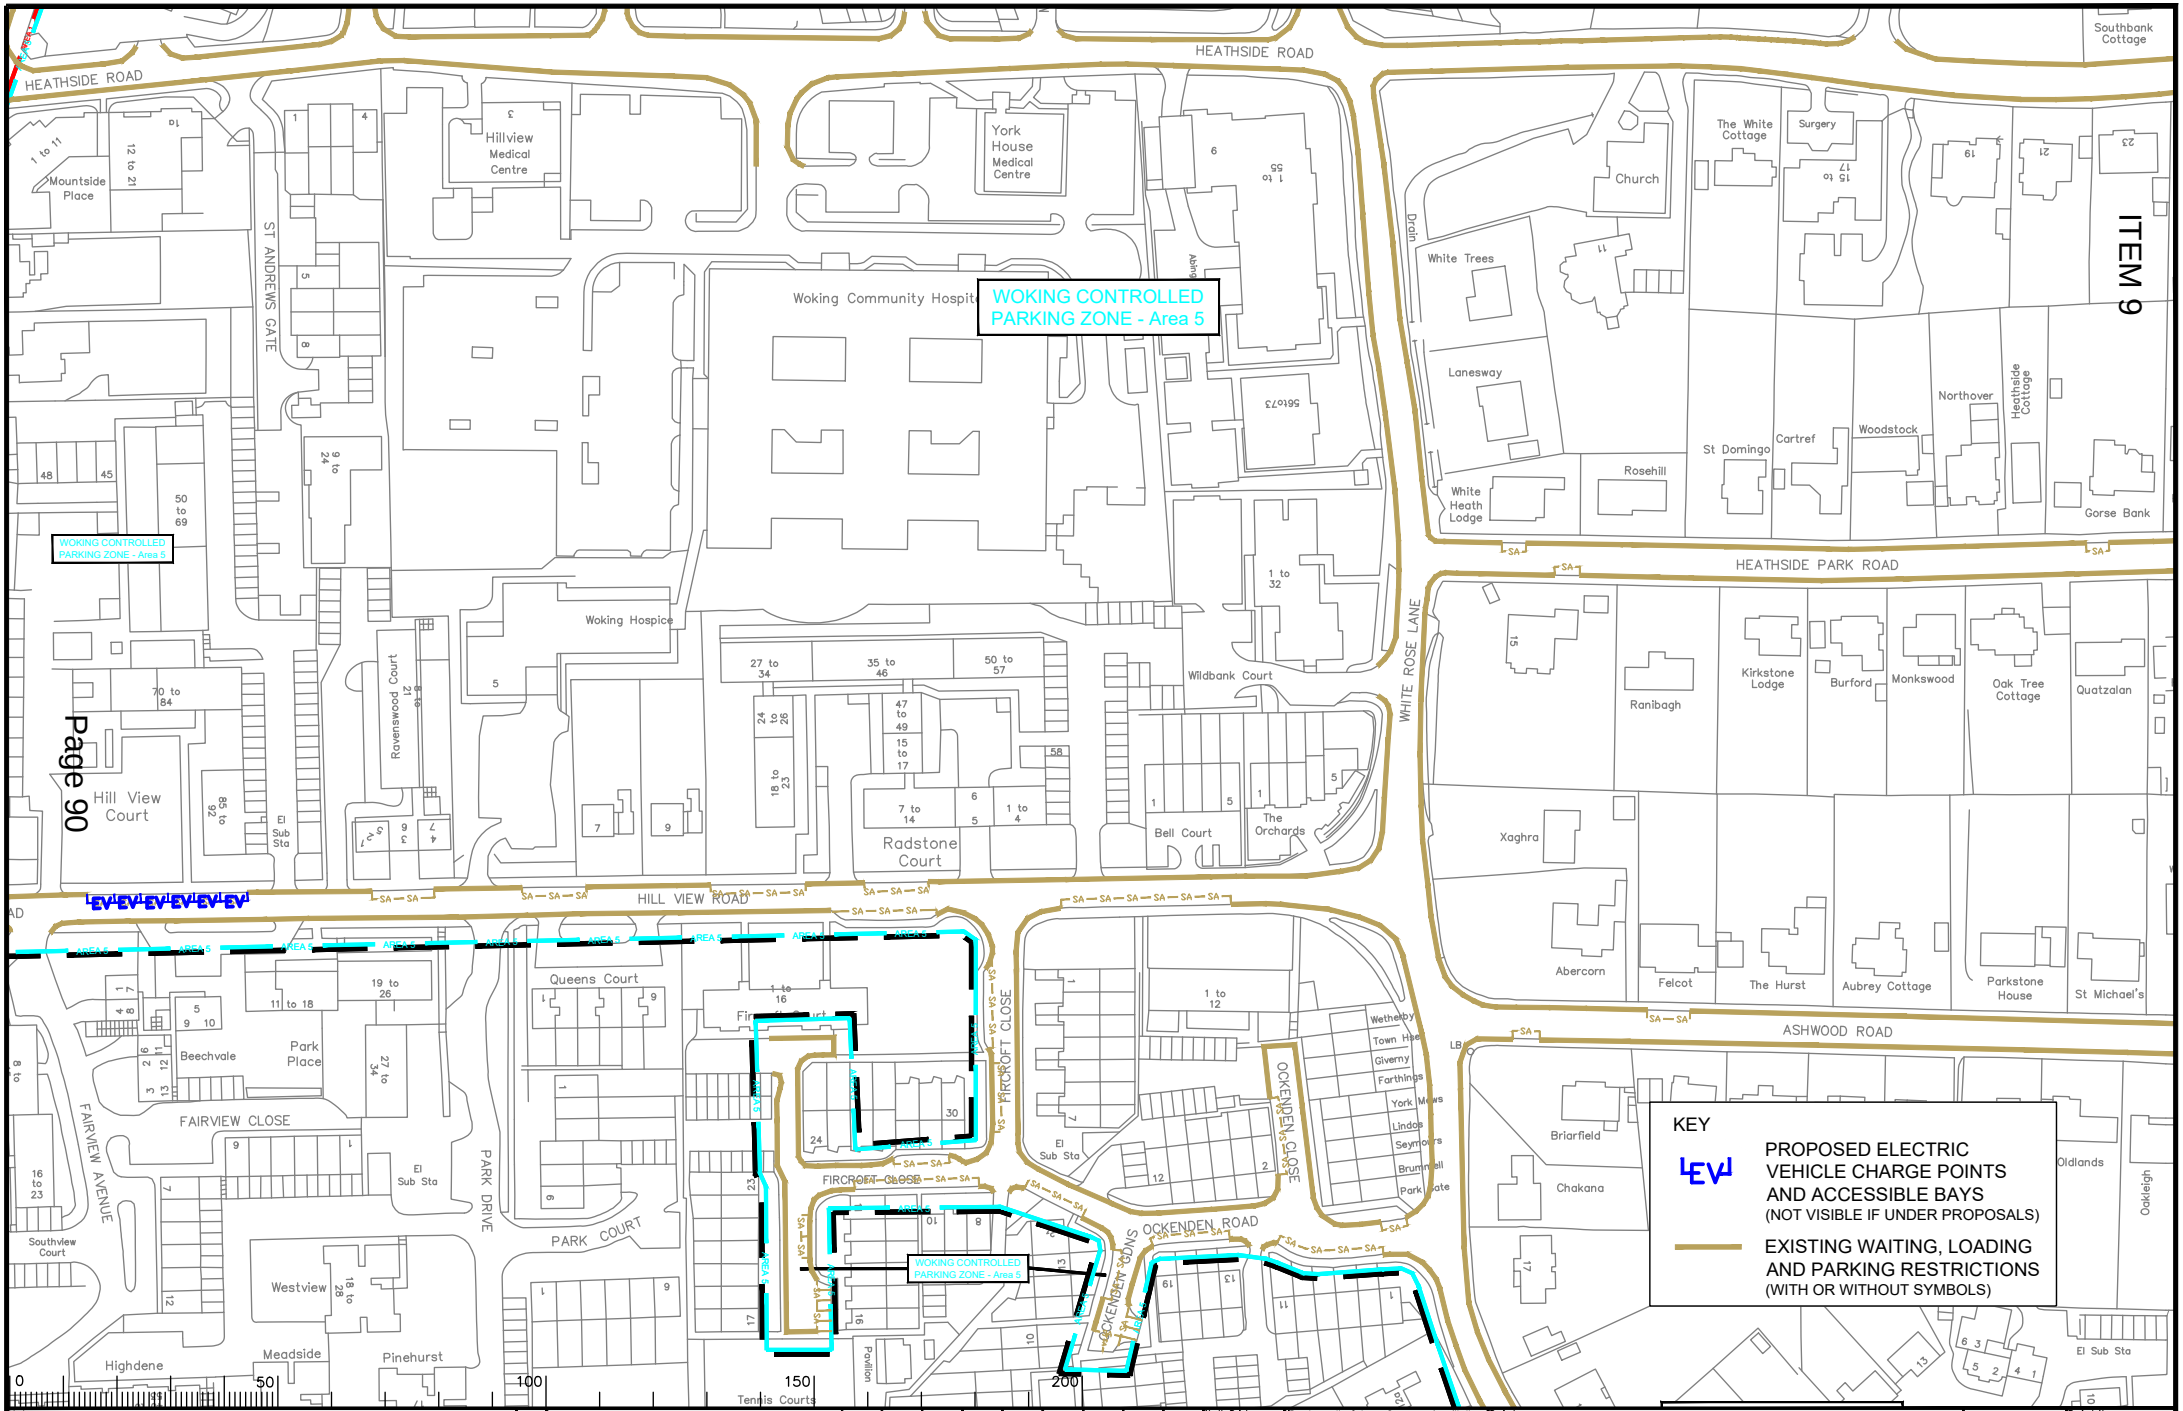


Notes

| Rev. | Description | Drwn | Sig. | Date | Chkd | Sig. | Date | Appr | Sig. | Date |
|---|---|---|---|---|---|---|---|---|---|---|
| A | RESTRICTIONS AMENDED | CAH | CAH | 08.19 | PW | PW | 08.19 | DC | DC | 08.19 |
| B | RESTRICTIONS REVISED | RB | RB | 01.22 | PW | PW | 01.22 | DC | DC | 01.22 |

G:\Users\rbandhoo\Desktop\3282 Parking Review 2022\3282 CAD EV Bay Locations\Hill View Rd (PDF) 3282-20092_B.dwg

North Point

"Based upon the Ordnance Survey mapping with the permission of the Controller of Her Majesty's Stationery Office © Crown copyright. Unauthorised reproduction infringes Crown copyright and may lead to prosecution or civil proceedings." Surrey County Council LA 076872 1996.

| | | | |
|---|---|---|---|
| Drawn by | RB | Sig. RB | Date 01.22 |
| Checked by originator | PW | Sig. PW | Date 01.22 |
| Approved by | DC | Sig. DC | Date 01.22 |


Project
WOKING DPE
WOKING

Drawing
IMPLEMENTED TRAFFIC ORDERS

SHEET OF

| | |
|---|---|
| Project No. | 3282/WOK |
| Contract Sheet No. | |
| Drawing No. | 20092 |
| Rev. | B |
| Classification | PROPOSAL |

A3

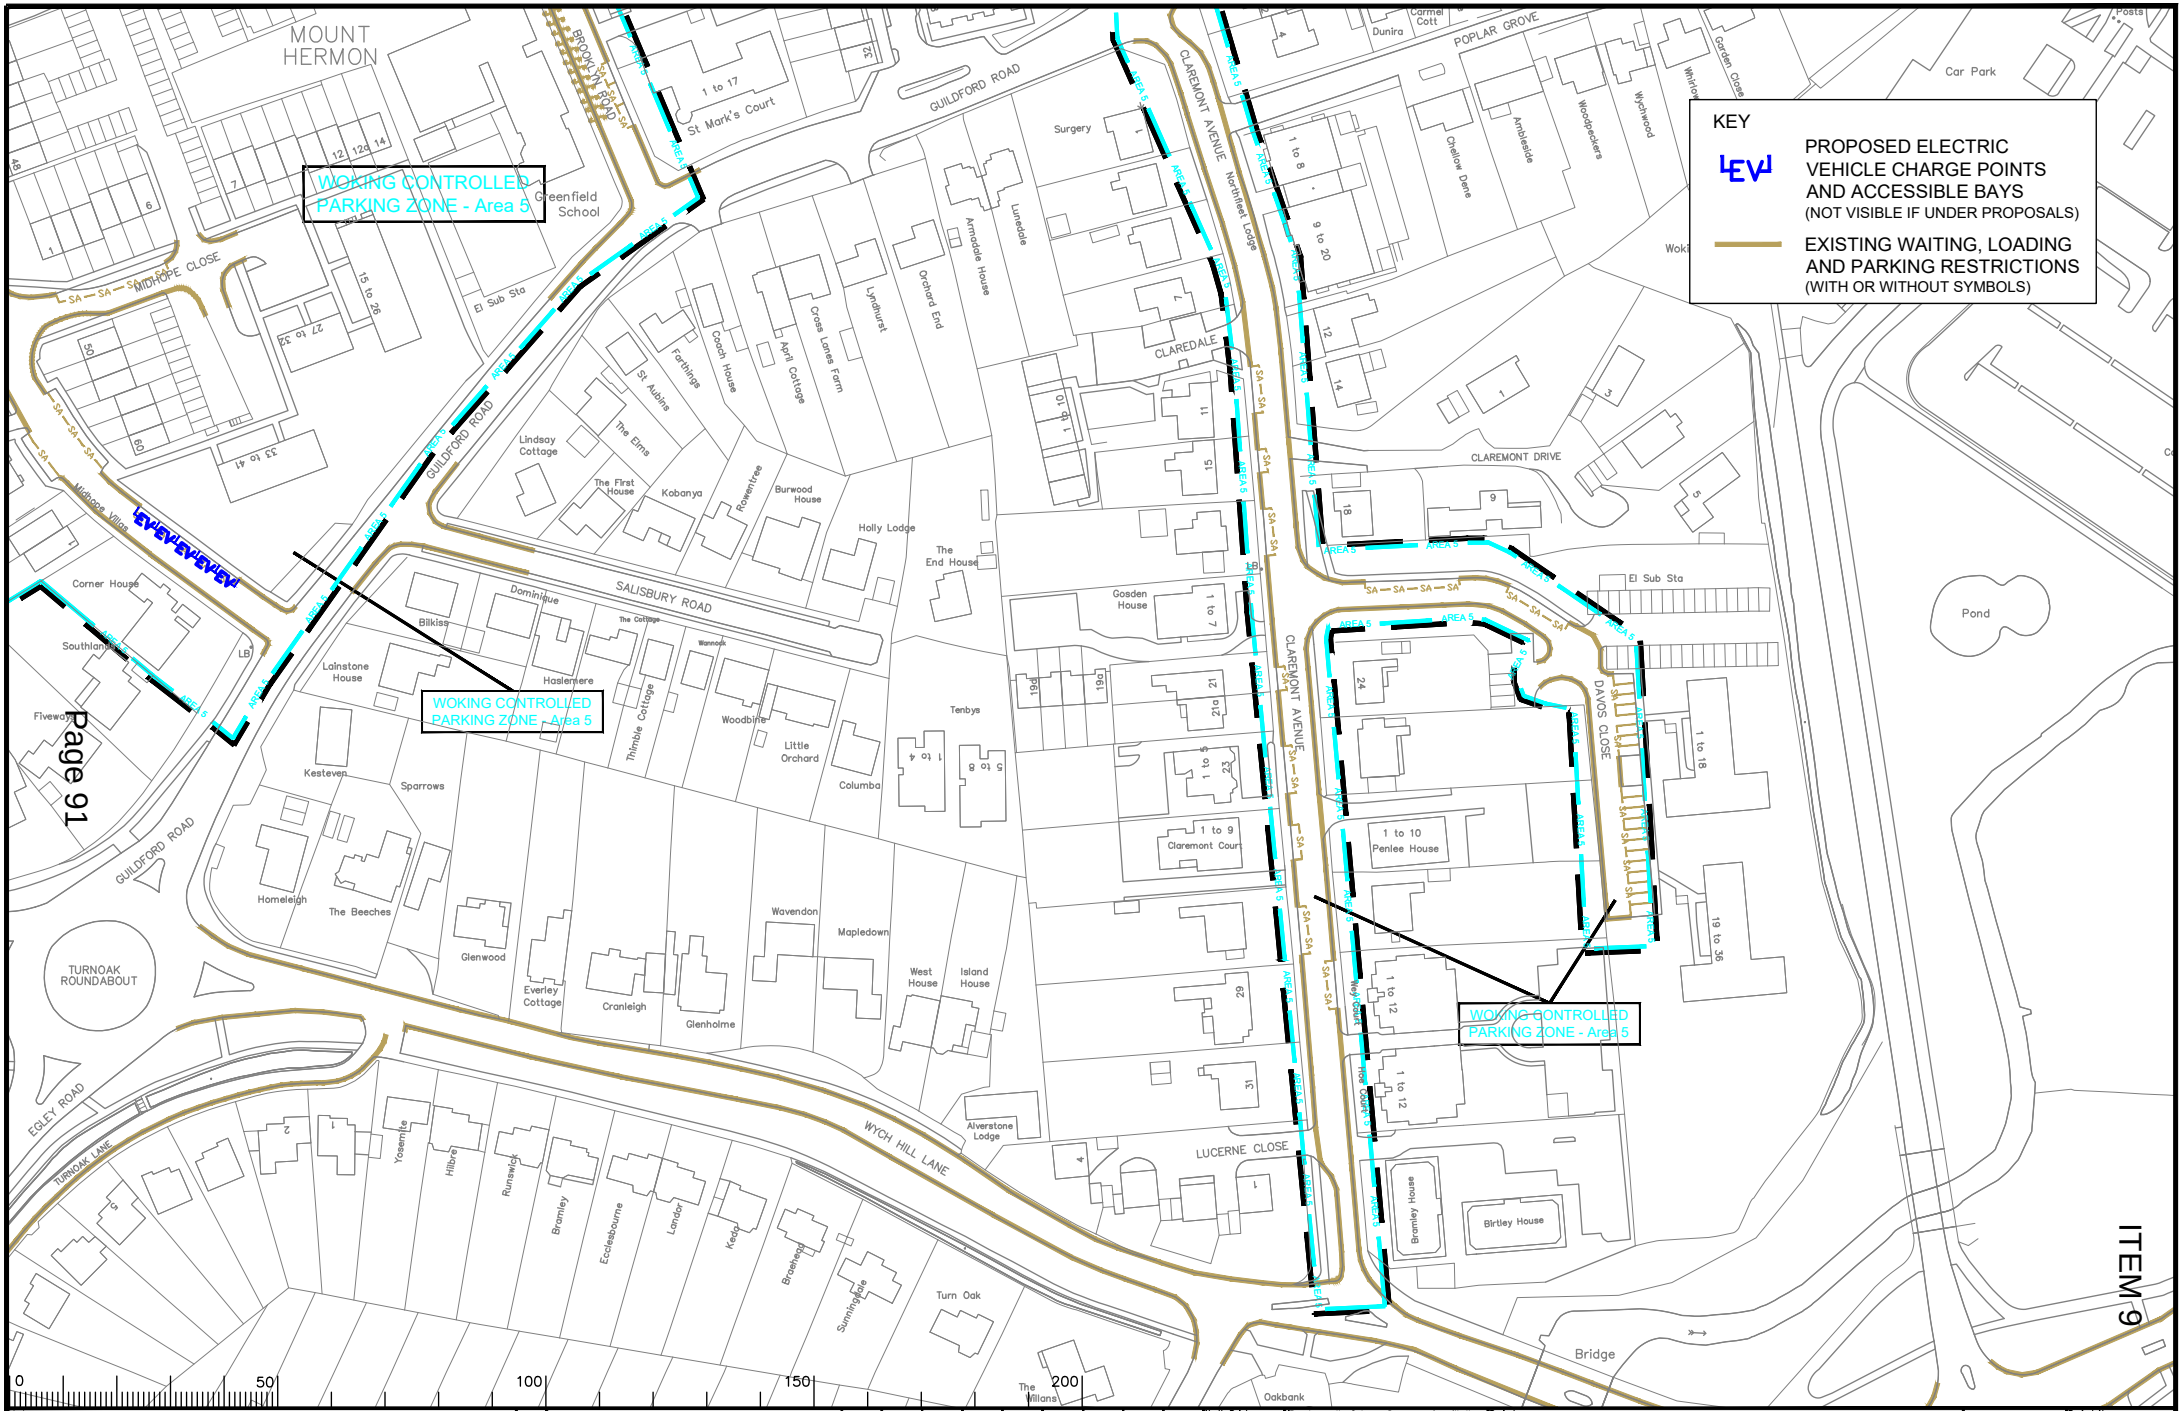


Notes

| Rev. | Description | Drwn | Sig. | Date | Chkd | Sig. | Date | Appr | Sig. | Date |
|---|---|---|---|---|---|---|---|---|---|---|
| A | RESTRICTIONS AMENDED | CAH | CAH | 08.19 | PW | PW | 08.19 | DC | DC | 09.19 |
| B | RESTRICTIONS REVISED | RB | RB | 01.22 | PW | PW | 01.22 | DC | DC | 01.22 |

Scale

North Point

'Based upon the Ordnance Survey mapping with the permission of the Controller of Her Majesty's Stationery Office © Crown copyright. Unauthorised reproduction infringes Crown copyright and may lead to prosecution or civil proceedings.' Surrey County Council LA 076872 1996.

| | | | |
|---|---|---|---|
| Drawn by | RB | Sig. RB | Date 01.22 |
| Checked by originator | PW | Sig. PW | Date 01.22 |
| Approved by | DC | Sig. DC | Date 01.22 |


Project: WOKING DPE
WOKING

Drawing: IMPLEMENTED TRAFFIC ORDERS

SHEET OF

| | |
|---|---|
| Project No. | 3282/WOK |
| Contract Sheet No. | |
| Drawing No. | 20100 |
| Rev. | B |
| Classification | PROPOSAL |

A3

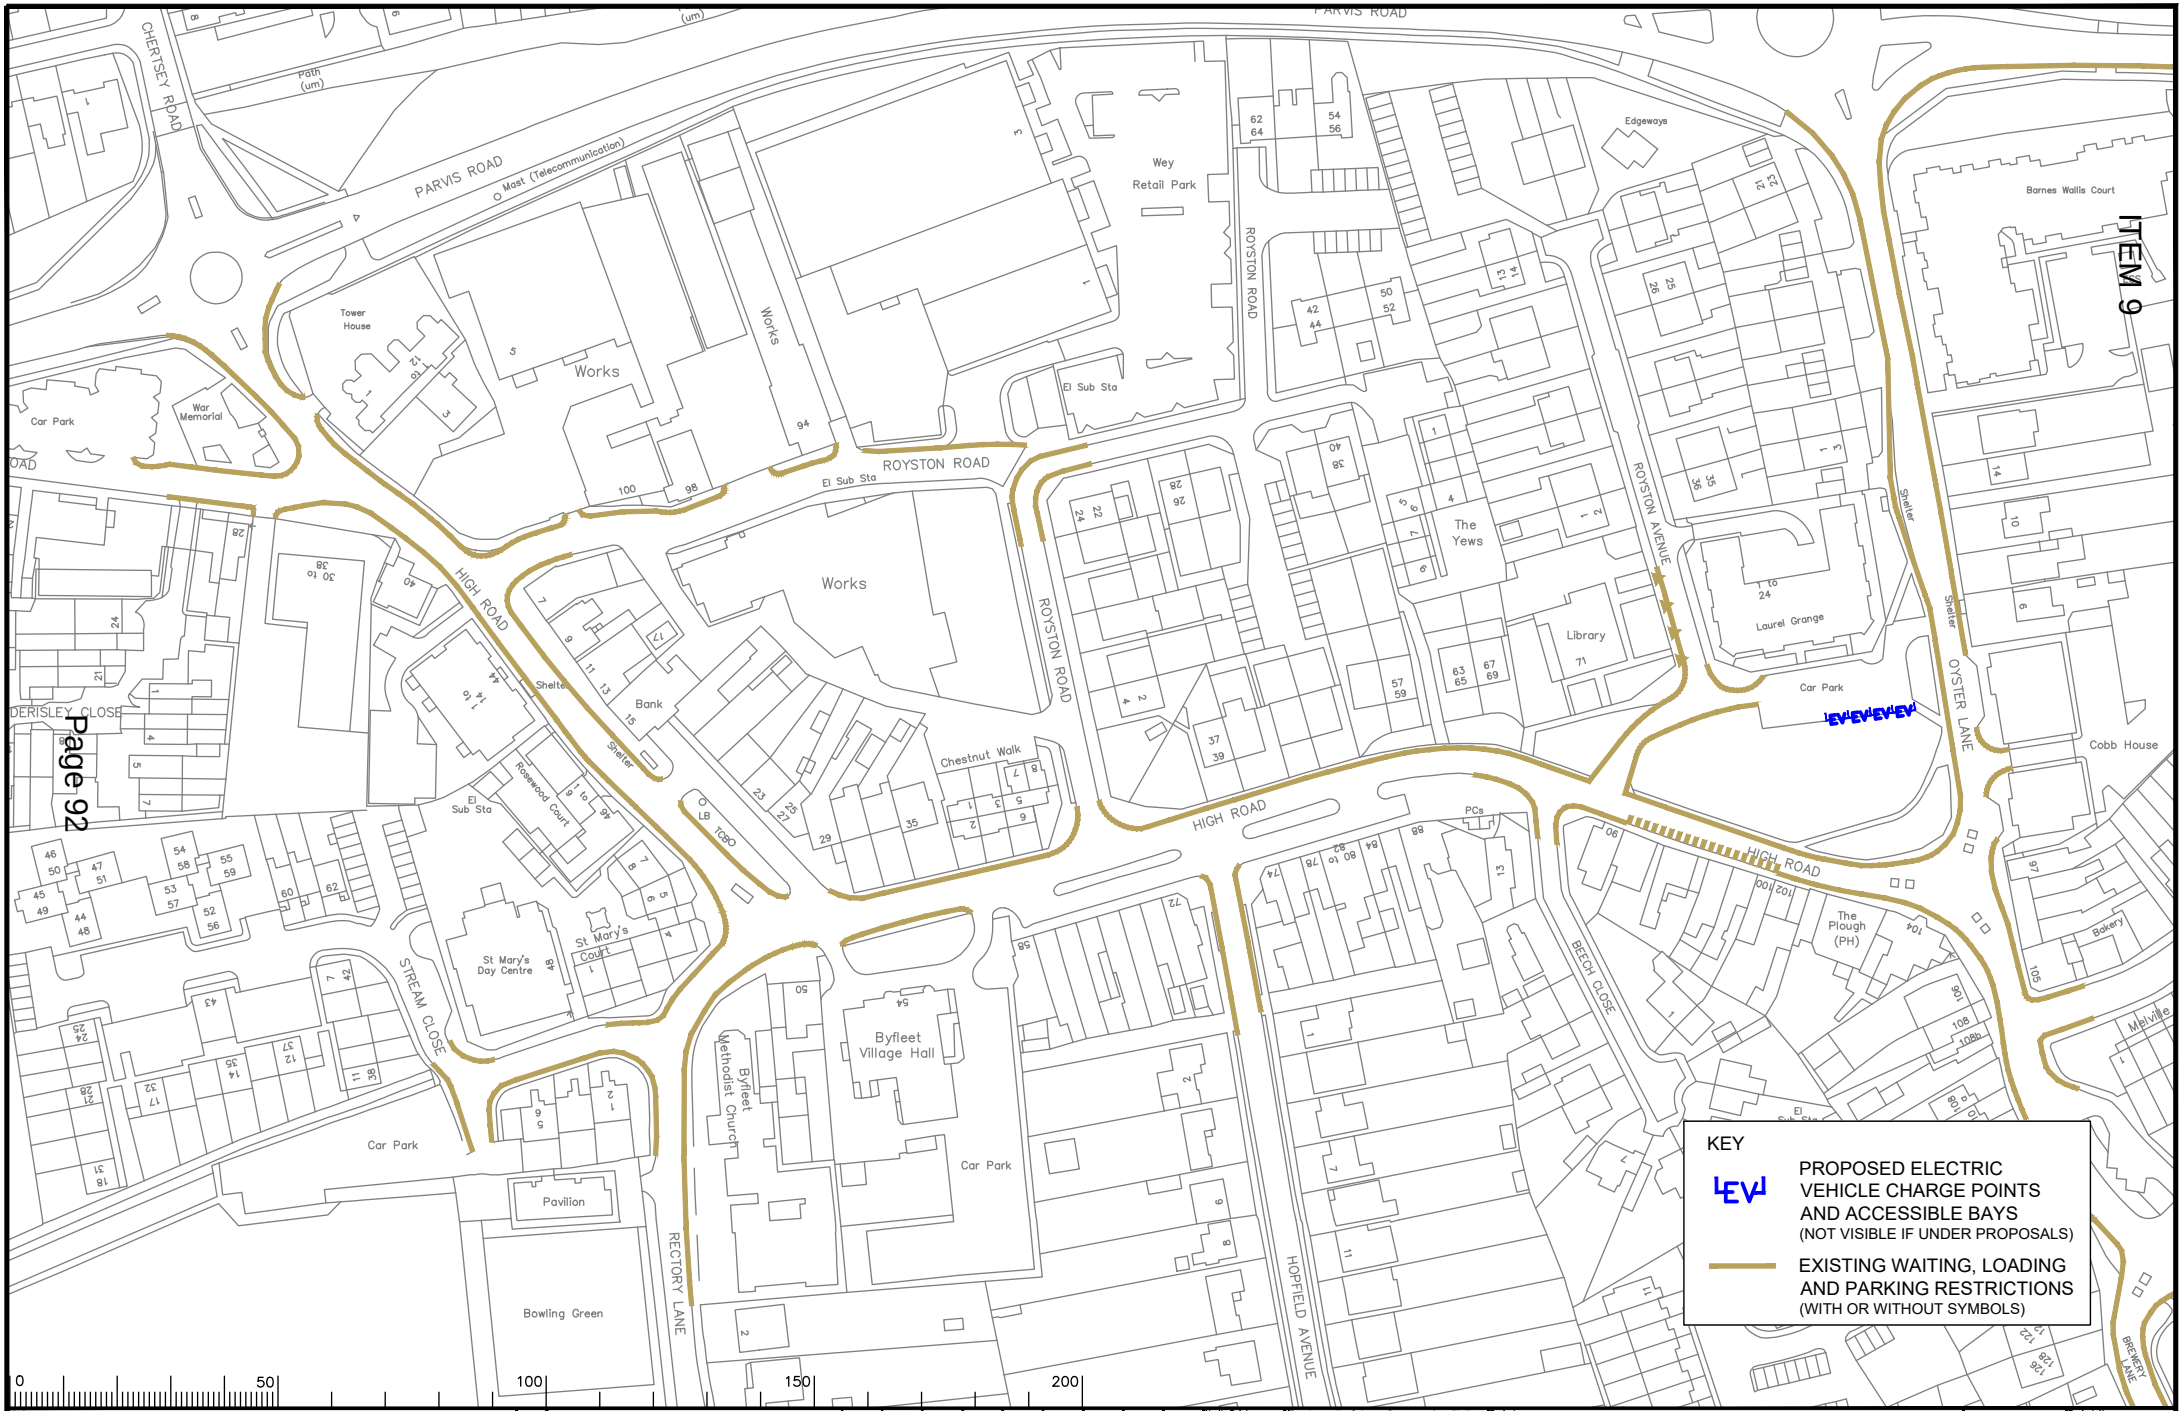


Notes

| Rev. | Description | Drwn | Sig. | Date | Chkd | Sig. | Date | Appr | Sig. | Date |
|---|---|---|---|---|---|---|---|---|---|---|
| A | RESTRICTIONS AMENDED | CAH | CAH | 08.19 | PW | PW | 08.19 | DC | DC | 08.19 |
| B | RESTRICTIONS AMENDED | CAH | CAH | 12.20 | PW | PW | 12.20 | DC | DC | 12.20 |
| A | RESTRICTIONS AMENDED | RB | RB | 01.22 | PW | PW | 01.22 | DC | DC | 01.22 |

North Point

Scale

Based upon the Ordnance Survey mapping with the permission of the Controller of Her Majesty's Stationery Office © Crown copyright. Unauthorised reproduction infringes Crown copyright and may lead to prosecution or civil proceedings. Surrey County Council LA 076872 1996.

| | | | |
|---|---|---|---|
| Drawn by | RB | Sig. | Date 01.22 |
| Checked by originator | PW | Sig. | Date 01.22 |
| Approved by | DC | Sig. | Date 01.22 |


Project
BYFLEET DPE
WOKING

Drawing
IMPLEMENTED TRAFFIC ORDERS

SHEET OF

| | |
|---|---|
| Project No. | 3282/WOK |
| Contract | |
| Sheet No. | |
| Drawing No. | 20009 |
| Rev. | C |
| Classification | PROPOSAL |

A3

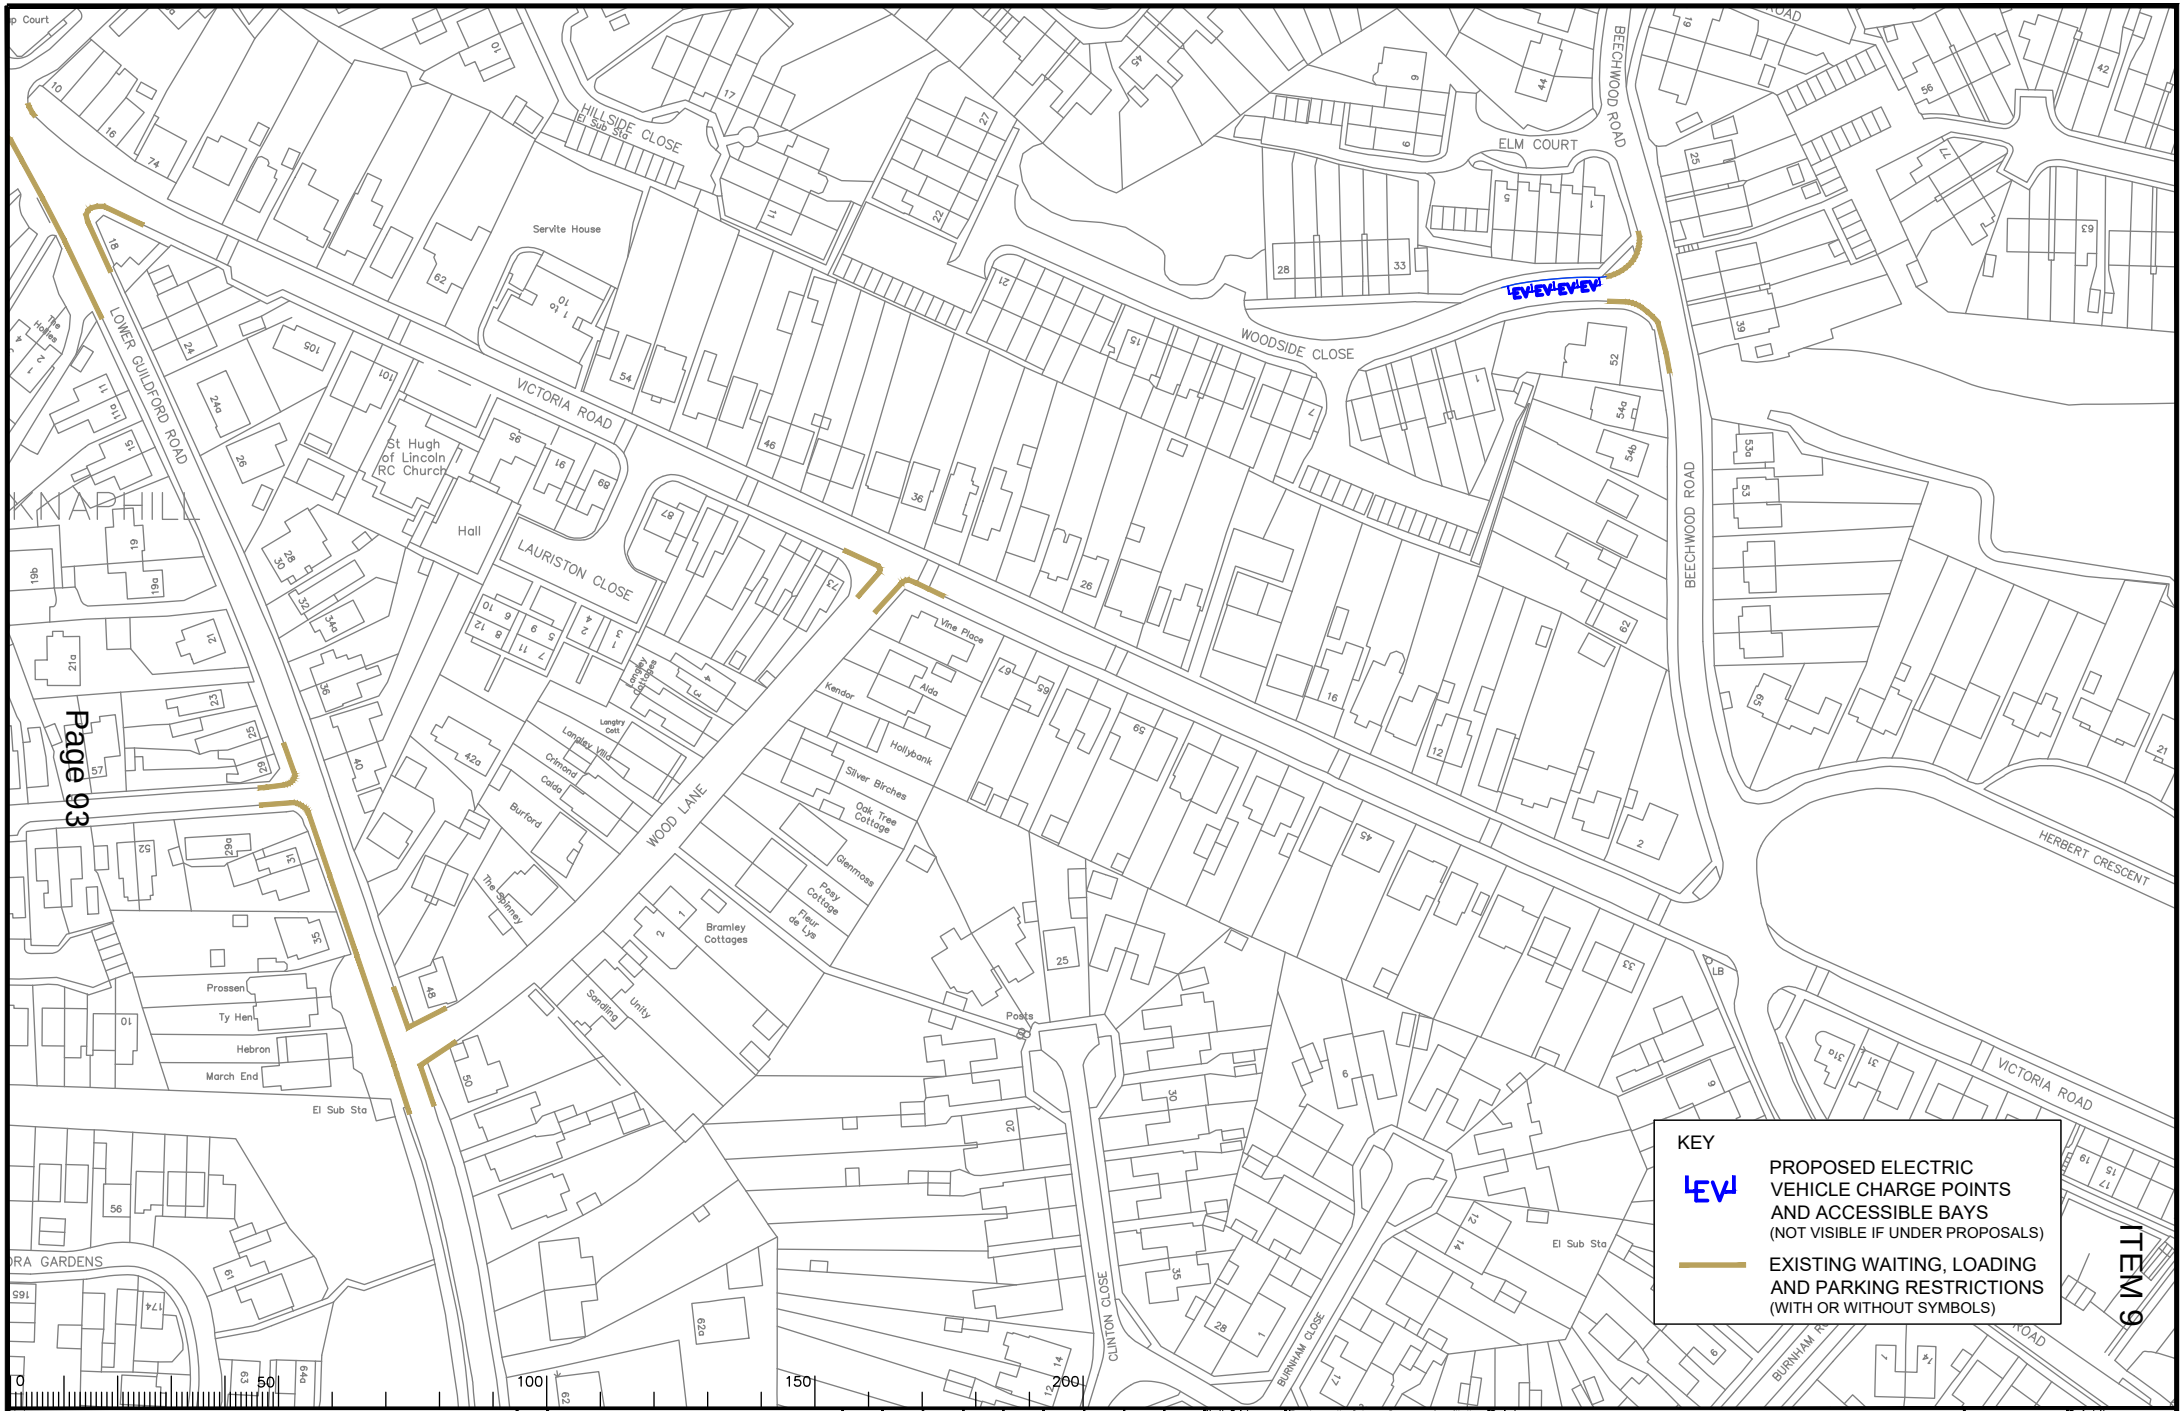


Notes

| Rev. | Description | Drwn | Sig. | Date | Chkd | Sig. | Date | Appr | Sig. | Date |
|---|---|---|---|---|---|---|---|---|---|---|
| A | RESTRICTIONS AMENDED | CAH | CAH | 08.19 | PW | PW | 08.19 | DC | DC | 08.19 |
| B | RESTRICTIONS REVISED | RB | RB | 01.22 | PW | PW | 01.22 | DC | DC | 01.22 |

Scale 1:1250

North Point

'Based upon the Ordnance Survey mapping with the permission of the Controller of Her Majesty's Stationery Office © Crown copyright. Unauthorised reproduction infringes Crown copyright and may lead to prosecution or civil proceedings.' Surrey County Council LA 076872 1996.

| | | | |
|---|---|---|---|
| Drawn by | RB | Sig. RB | Date 01.22 |
| Checked by originator | PW | Sig. PW | Date 01.22 |
| Approved by | DC | Sig. DC | Date 01.22 |

Project
KNAPHILL DPE
WOKING

Drawing
IMPLEMENTED TRAFFIC ORDERS

SHEET OF

SURREY COUNTY COUNCIL

Project No. 3282/WOK
Contract No.
Sheet
Drawing No. 20107
Rev. B
Classification PROPOSAL

A3

This page is intentionally left blank