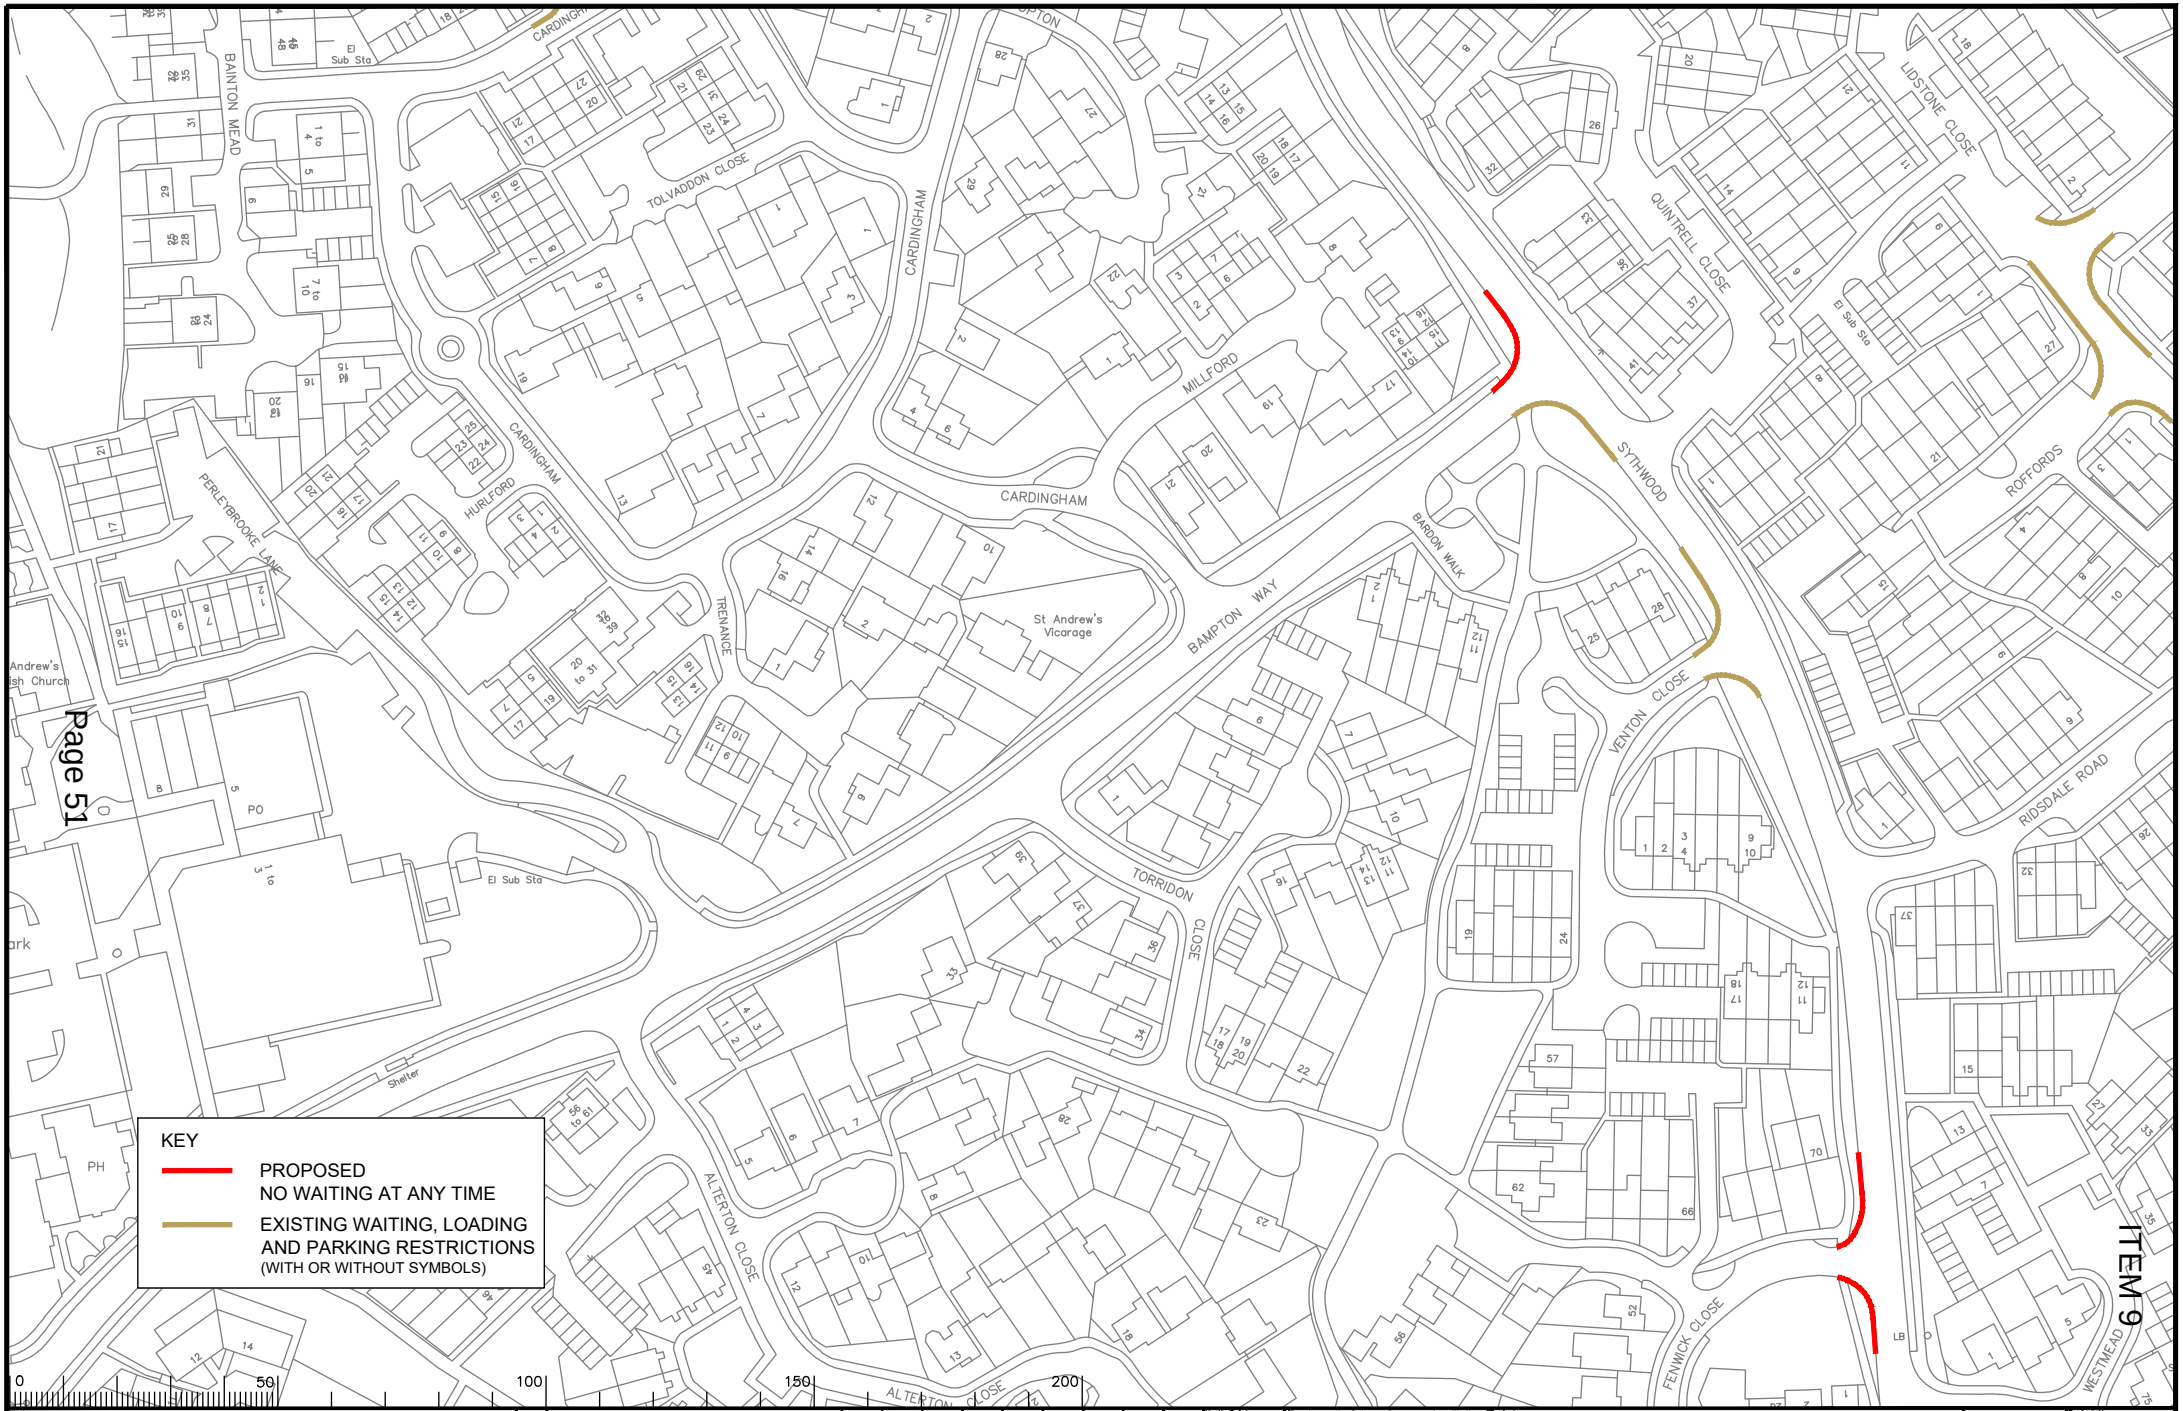


Notes

Rev.	Description	Drwn	Sig.	Date	Chkd	Sig.	Date	Appr	Sig.	Date
A	RESTRICTIONS AMENDED	CAH	CAH	08.19	PW	PW	08.19	DC	DC	08.19
B	RESTRICTIONS REVISED	RB	RB	01.22	PW	PW	01.22	DC	DC	01.22

Scale 1:1250

North Point

'Based upon the Ordnance Survey mapping with the permission of the Controller of Her Majesty's Stationery Office © Crown copyright. Unauthorised reproduction infringes Crown copyright and may lead to prosecution or civil proceedings.' Surrey County Council LA 076872 1996.

		Sig.	Date
Drawn by	RB	CAH	01.22
Checked by originator	PW	PW	01.22
Approved by	DC	DC	01.22

Project
GOLDSWORTH PARK DPE
WOKING


Drawing
IMPLEMENTED TRAFFIC ORDERS

SHEET OF

SURREY COUNTY COUNCIL

Project No. 3282/WOK
Contract
Sheet No.
Drawing No. 20132 Rev. B
Classification PROPOSED

A3

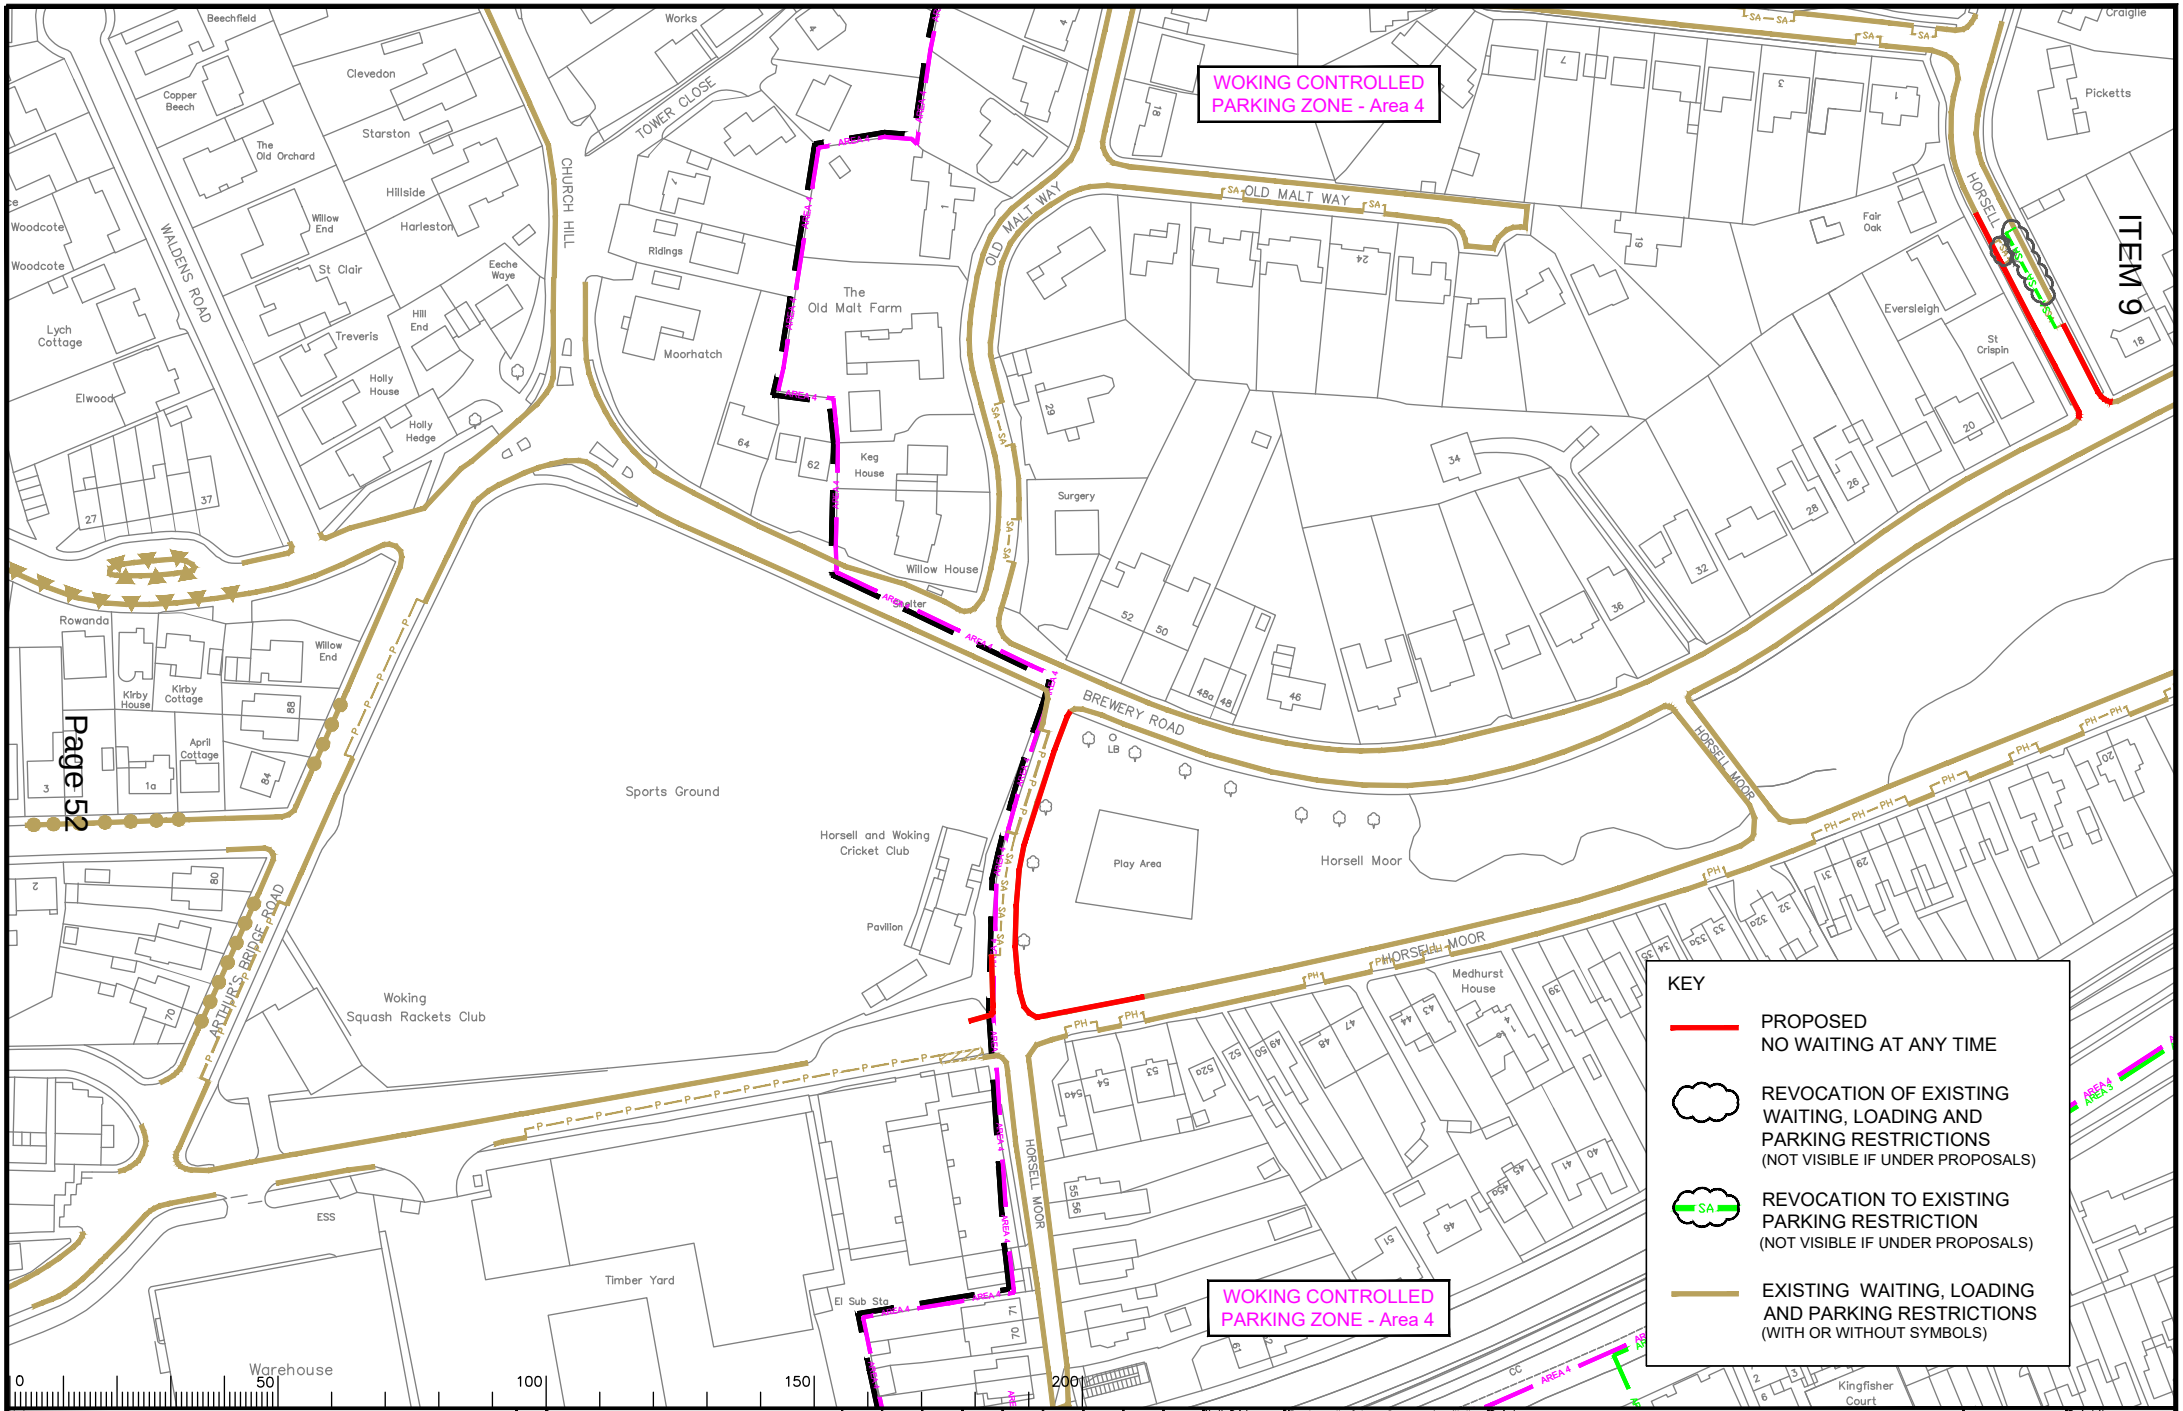

Notes

Rev.	Description	Drwn	Sig.	Date	Chkd	Sig.	Date	Appr	Sig.	Date
A	RESTRICTIONS AMENDED	CAH	CAH	08.19	PW	PW	08.19	DC	DC	08.19
B	RESTRICTIONS REVISED	RB	RB	01.22	PW	PW	01.22	DC	DC	01.22

Scale 1:1250

North Point

'Based upon the Ordnance Survey mapping with the permission of the Controller of Her Majesty's Stationery Office © Crown copyright. Unauthorised reproduction infringes Crown copyright and may lead to prosecution or civil proceedings.' Surrey County Council LA 076872 1996.

		Sig.	Date
Drawn by	RB	RB	01.22
Checked by originator	PW	PW	01.22
Approved by	DC	DC	01.22

Project: WOKING DPE
WOKING


Drawing: IMPLEMENTED TRAFFIC ORDERS

SHEET OF

SURREY COUNTY COUNCIL

Project No. 3282/WOK
Contract Sheet No.
Drawing No. 20078
Rev. B
Classification PROPOSED

A3

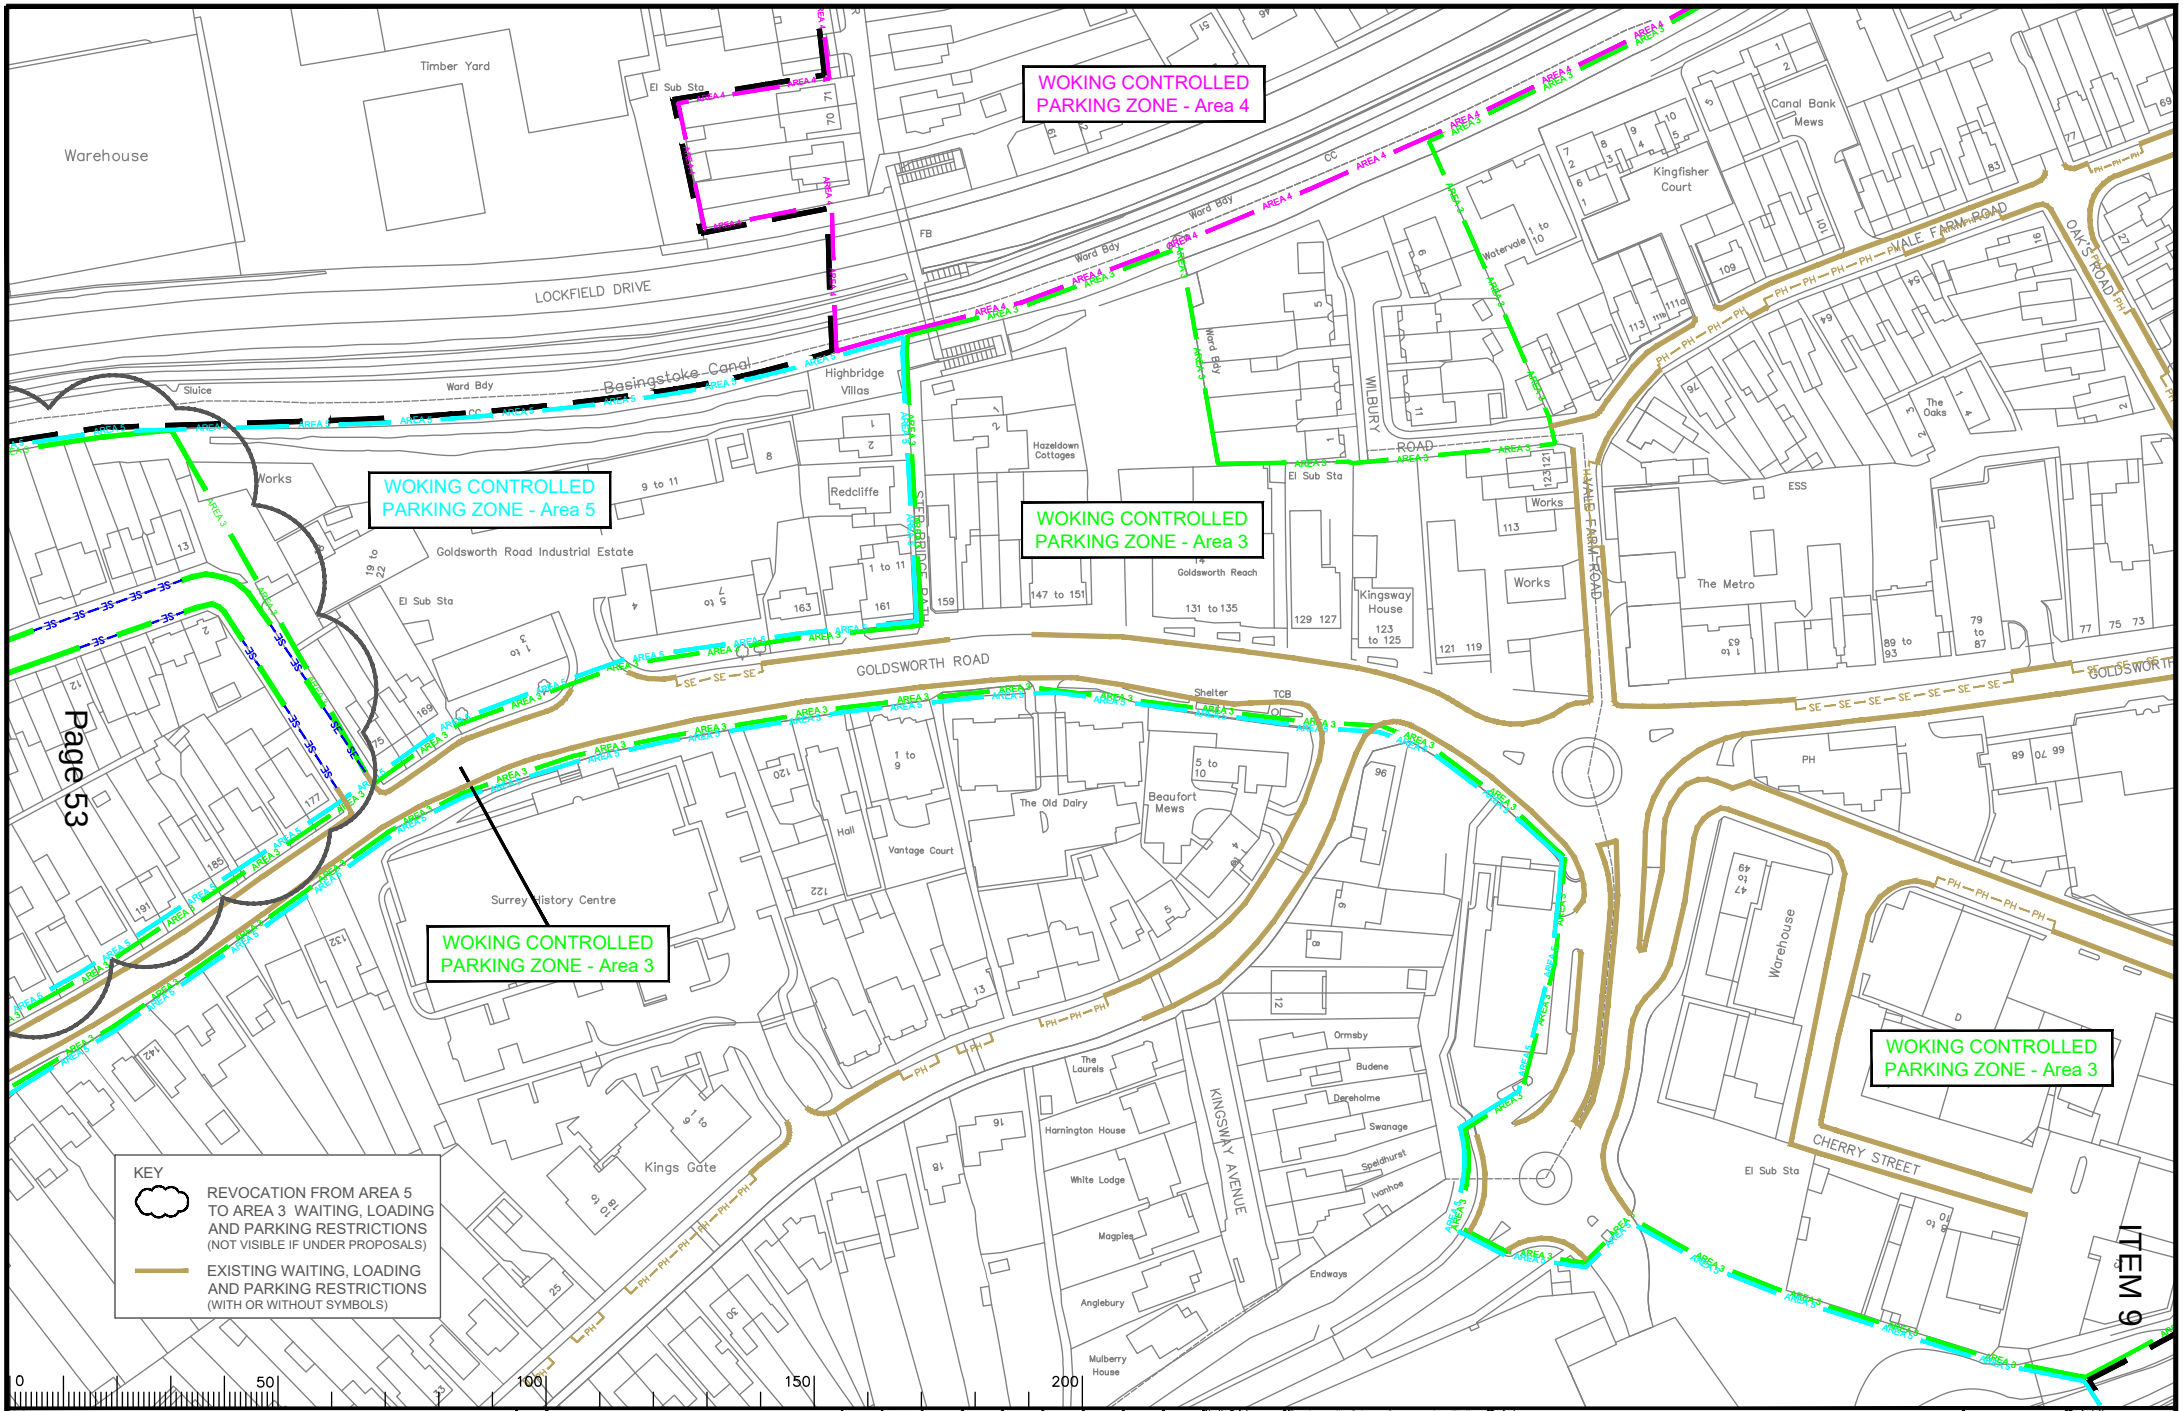

Notes

Rev.	Description	Drwn	Sig.	Date	Chkd	Sig.	Date	Appr	Sig.	Date
A	RESTRICTIONS AMENDED	CAH	CAH	06.19	PW	PW	06.19	DC	DC	06.19
B	RESTRICTIONS AMENDED	CAH	CAH	12.20	PW	PW	12.20	DC	DC	12.20
C	RESTRICTIONS REVISED	RB	RB	01.22	PW	PW	01.22	DC	DC	01.22

Scale 1:1250

North Point

"Based upon the Ordnance Survey mapping with the permission of the Controller of Her Majesty's Stationery Office © Crown copyright. Unauthorised reproduction infringes Crown copyright and may lead to prosecution or civil proceedings." Surrey County Council LA 076872 1996.

		Sig.	Date
Drawn by	RB	RB	01.22
Checked by originator	PW	PW	01.22
Approved by	DC	DC	01.22

Project: WOKING DPE
WOKING


Drawing: IMPLEMENTED TRAFFIC ORDERS

SHEET OF

SURREY COUNTY COUNCIL

Project No. 3282/WOK
Contract Sheet No.
Drawing No. 20084
Rev. C
Classification PROPOSED

A3

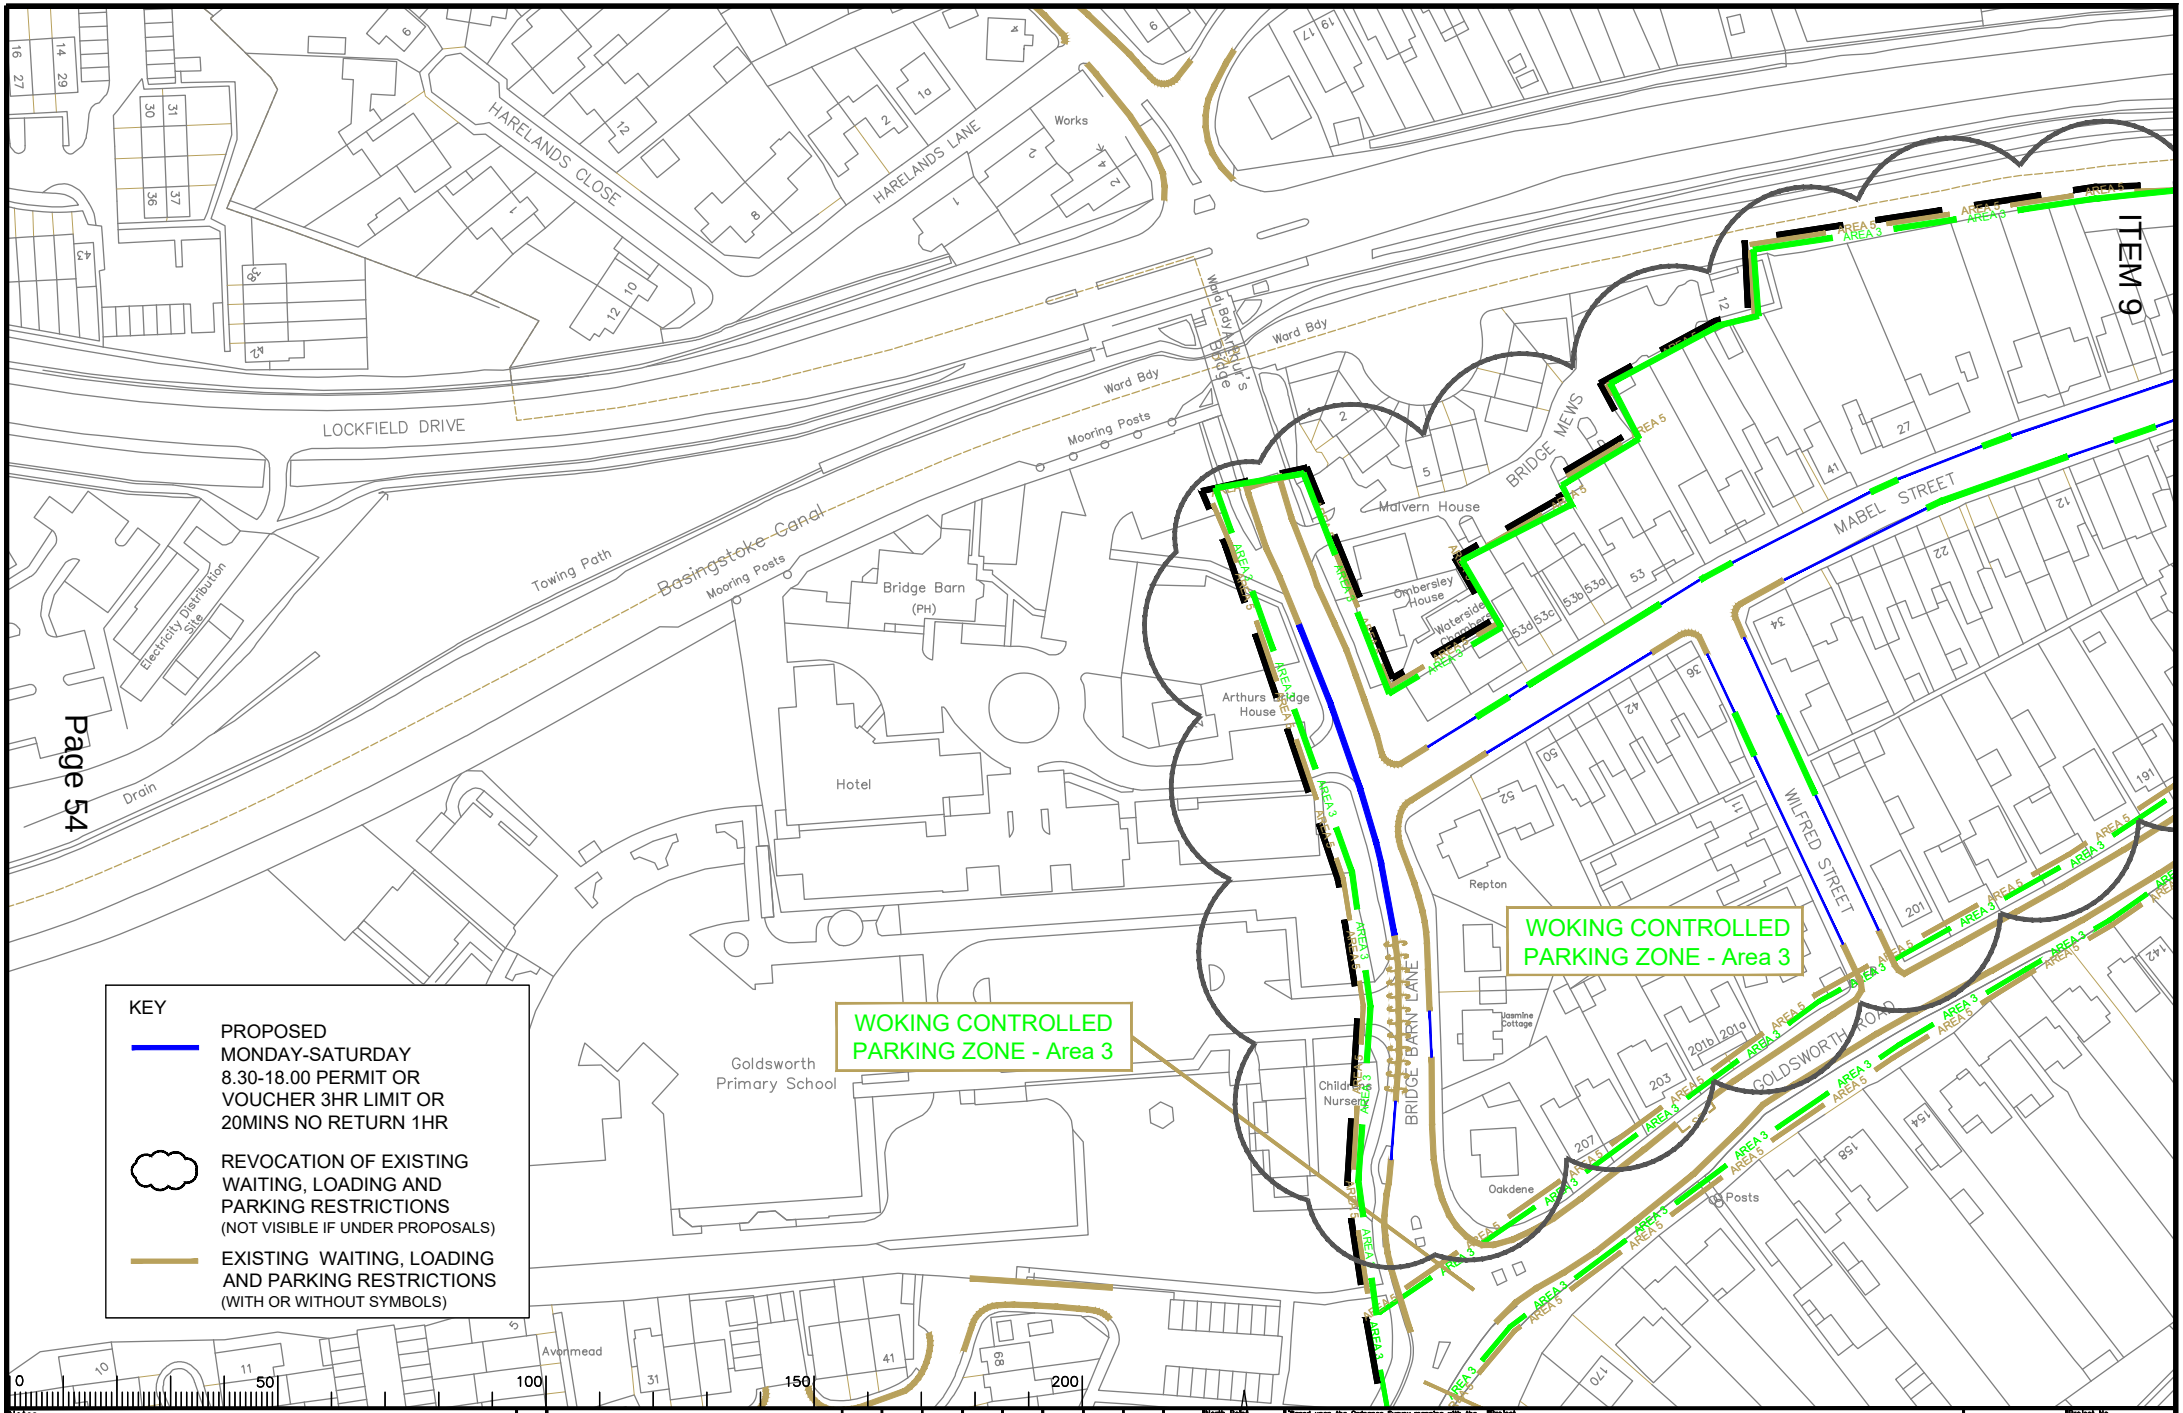

Notes

Rev.	Description	Drwn	Sig.	Date	Chkd	Sig.	Date	Appr	Sig.	Date
A	RESTRICTIONS AMENDED	CAH	CAH	08.19	PW	PW	08.19	DC	DC	08.19
B	RESTRICTIONS AMENDED	CAH	CAH	12.20	PW	PW	12.20	DC	DC	12.20
C	RESTRICTIONS REVISED	RB	RB	01.22	PW	PW	01.22	DC	DC	01.22

Scale 1:1250

North Point

Based upon the Ordnance Survey mapping with the permission of the Controller of Her Majesty's Stationery Office © Crown copyright. Unauthorised reproduction infringes Crown copyright and may lead to prosecution or civil proceedings. Surrey County Council LA 076872 1986.

		Sig.	Date
Drawn by	RB	RB	01.22
Checked by originator	PW	PW	01.22
Approved by	DC	DC	01.22

Project: WOKING DPE WOKING


Drawing: IMPLEMENTED TRAFFIC ORDERS

SHEET OF

SURREY COUNTY COUNCIL

Project No.	3282/WOK
Contract Sheet No.	
Drawing No.	20083
Rev.	C
Classification	PROPOSED

A3

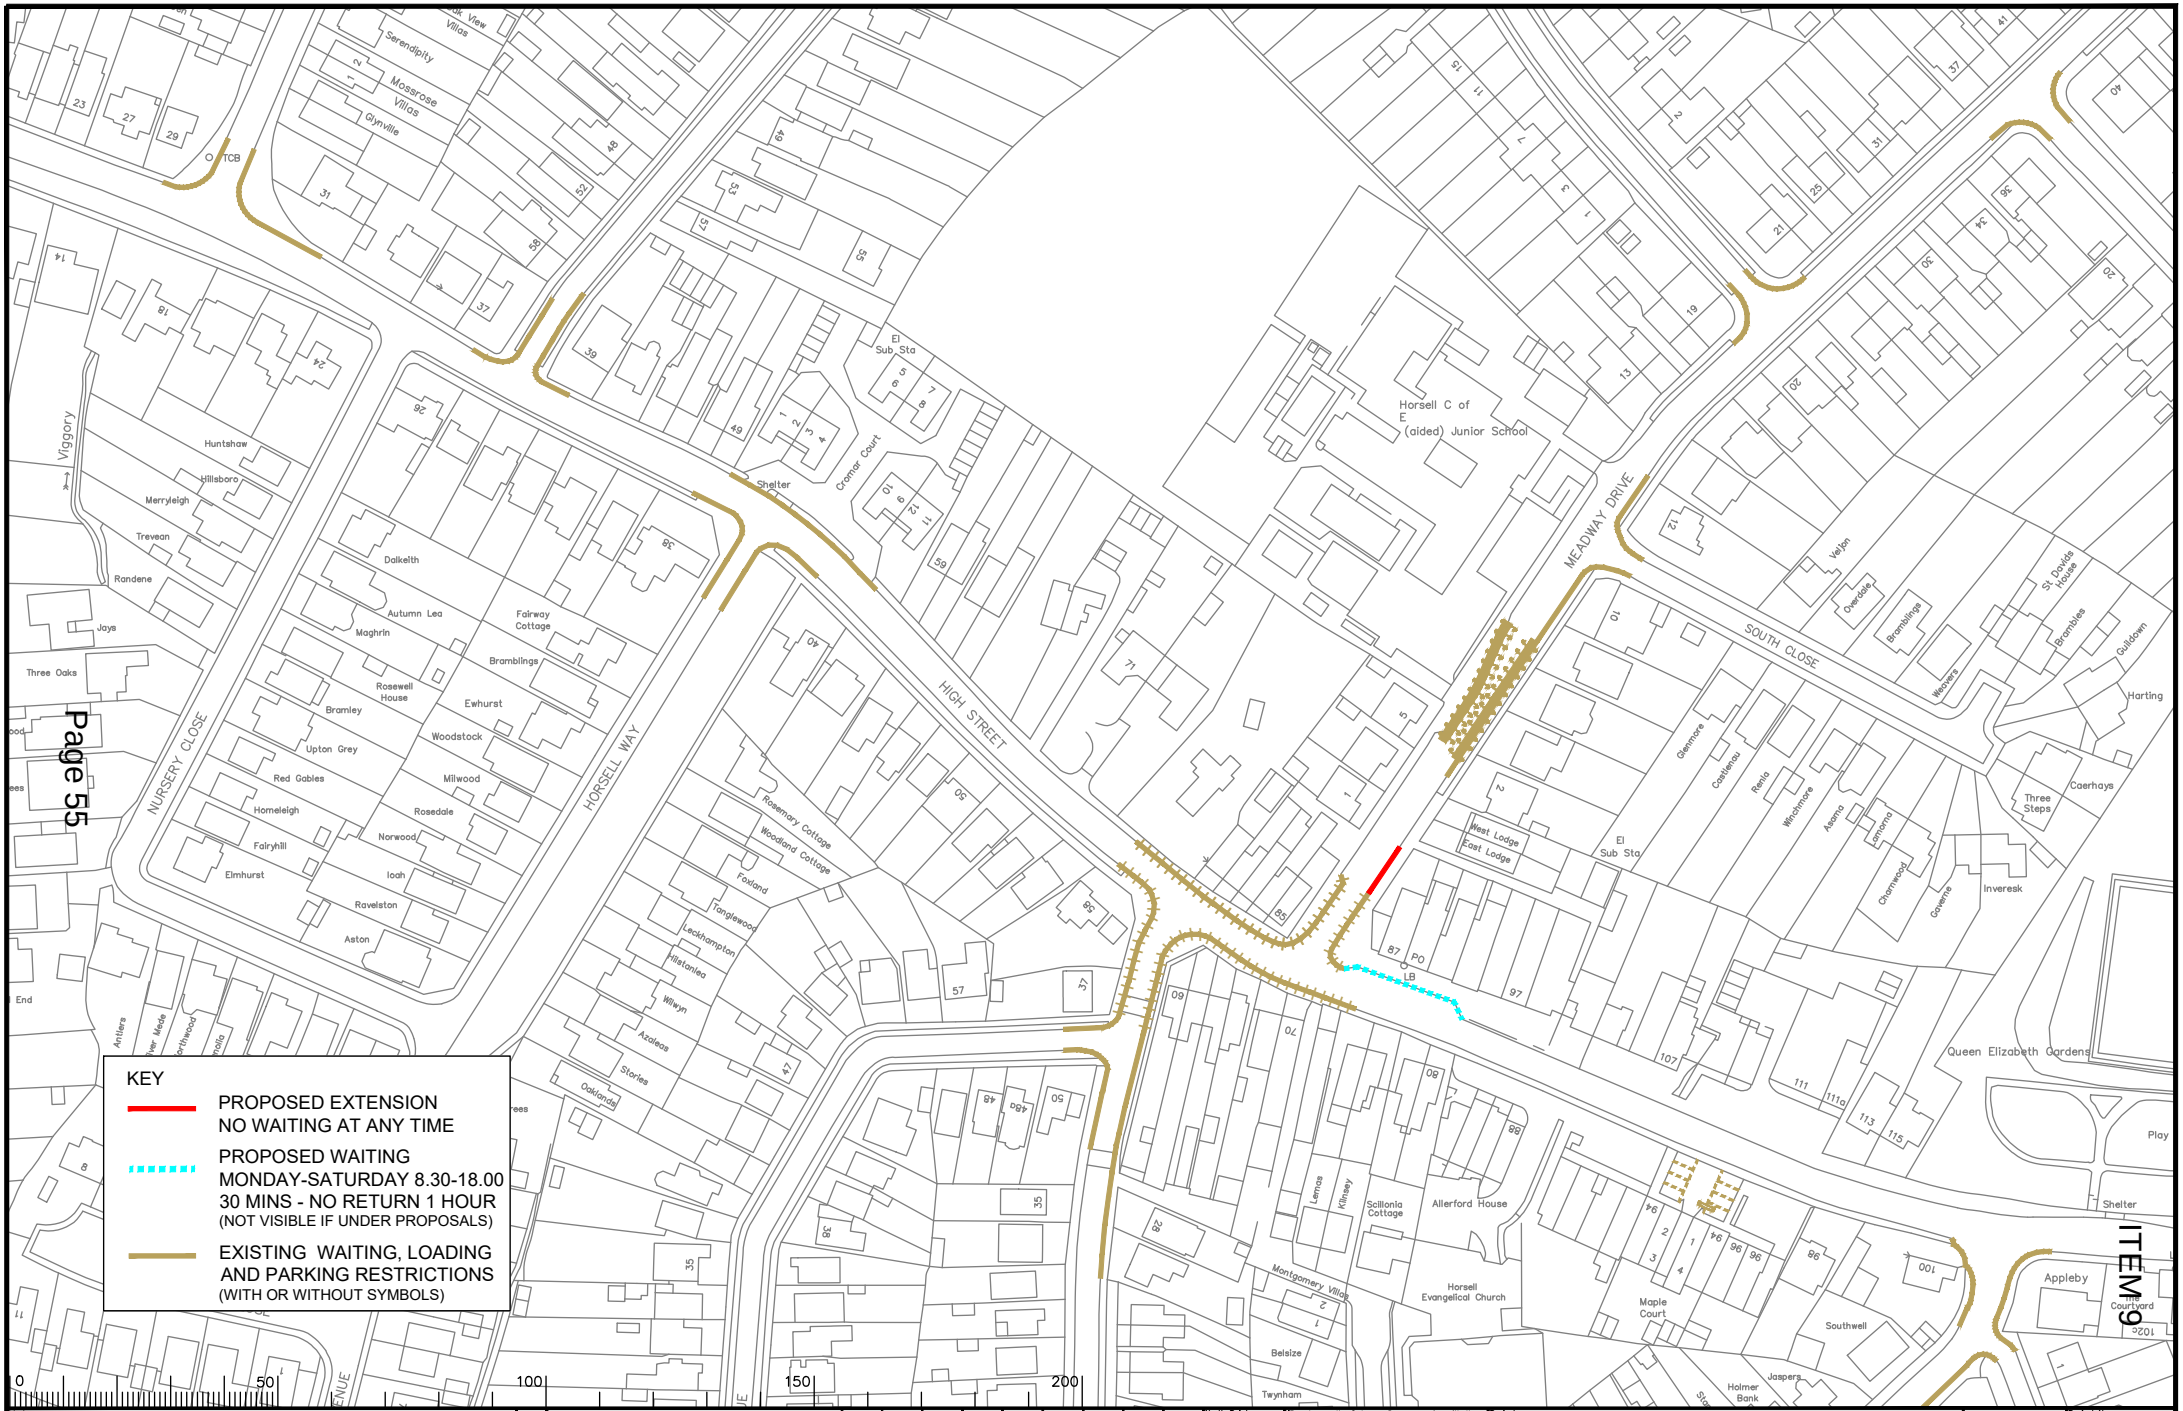

Notes

Rev.	Description	Drwn	Sig.	Date	Chkd	Sig.	Date	Appr	Sig.	Date
A	RESTRICTIONS AMENDED	CAH	CAH	08.19	PW	PW	08.19	DC	DC	08.19
B	RESTRICTIONS AMENDED	CAH	CAH	12.20	PW	PW	12.20	DC	DC	12.20
C	RESTRICTIONS REVISED	RB	RB	01.22	PW	PW	01.22	DC	DC	01.22

Scale 1:1250

North Point

"Based upon the Ordnance Survey mapping with the permission of the Controller of Her Majesty's Stationery Office © Crown copyright. Unauthorised reproduction infringes Crown copyright and may lead to prosecution or civil proceedings." Surrey County Council LA 076872 1996.

		Sig.	Date
Drawn by	RB	RB	01.22
Checked by originator	PW	PW	01.22
Approved by	DC	DC	01.22

Project: HORSELL DPE
WOKING


Drawing: IMPLEMENTED TRAFFIC ORDERS

SHEET OF

SURREY COUNTY COUNCIL

Project No. 3282WOK
Contract
Sheet No.
Drawing No. 20015
Rev. C
Classification PROPOSED

A3

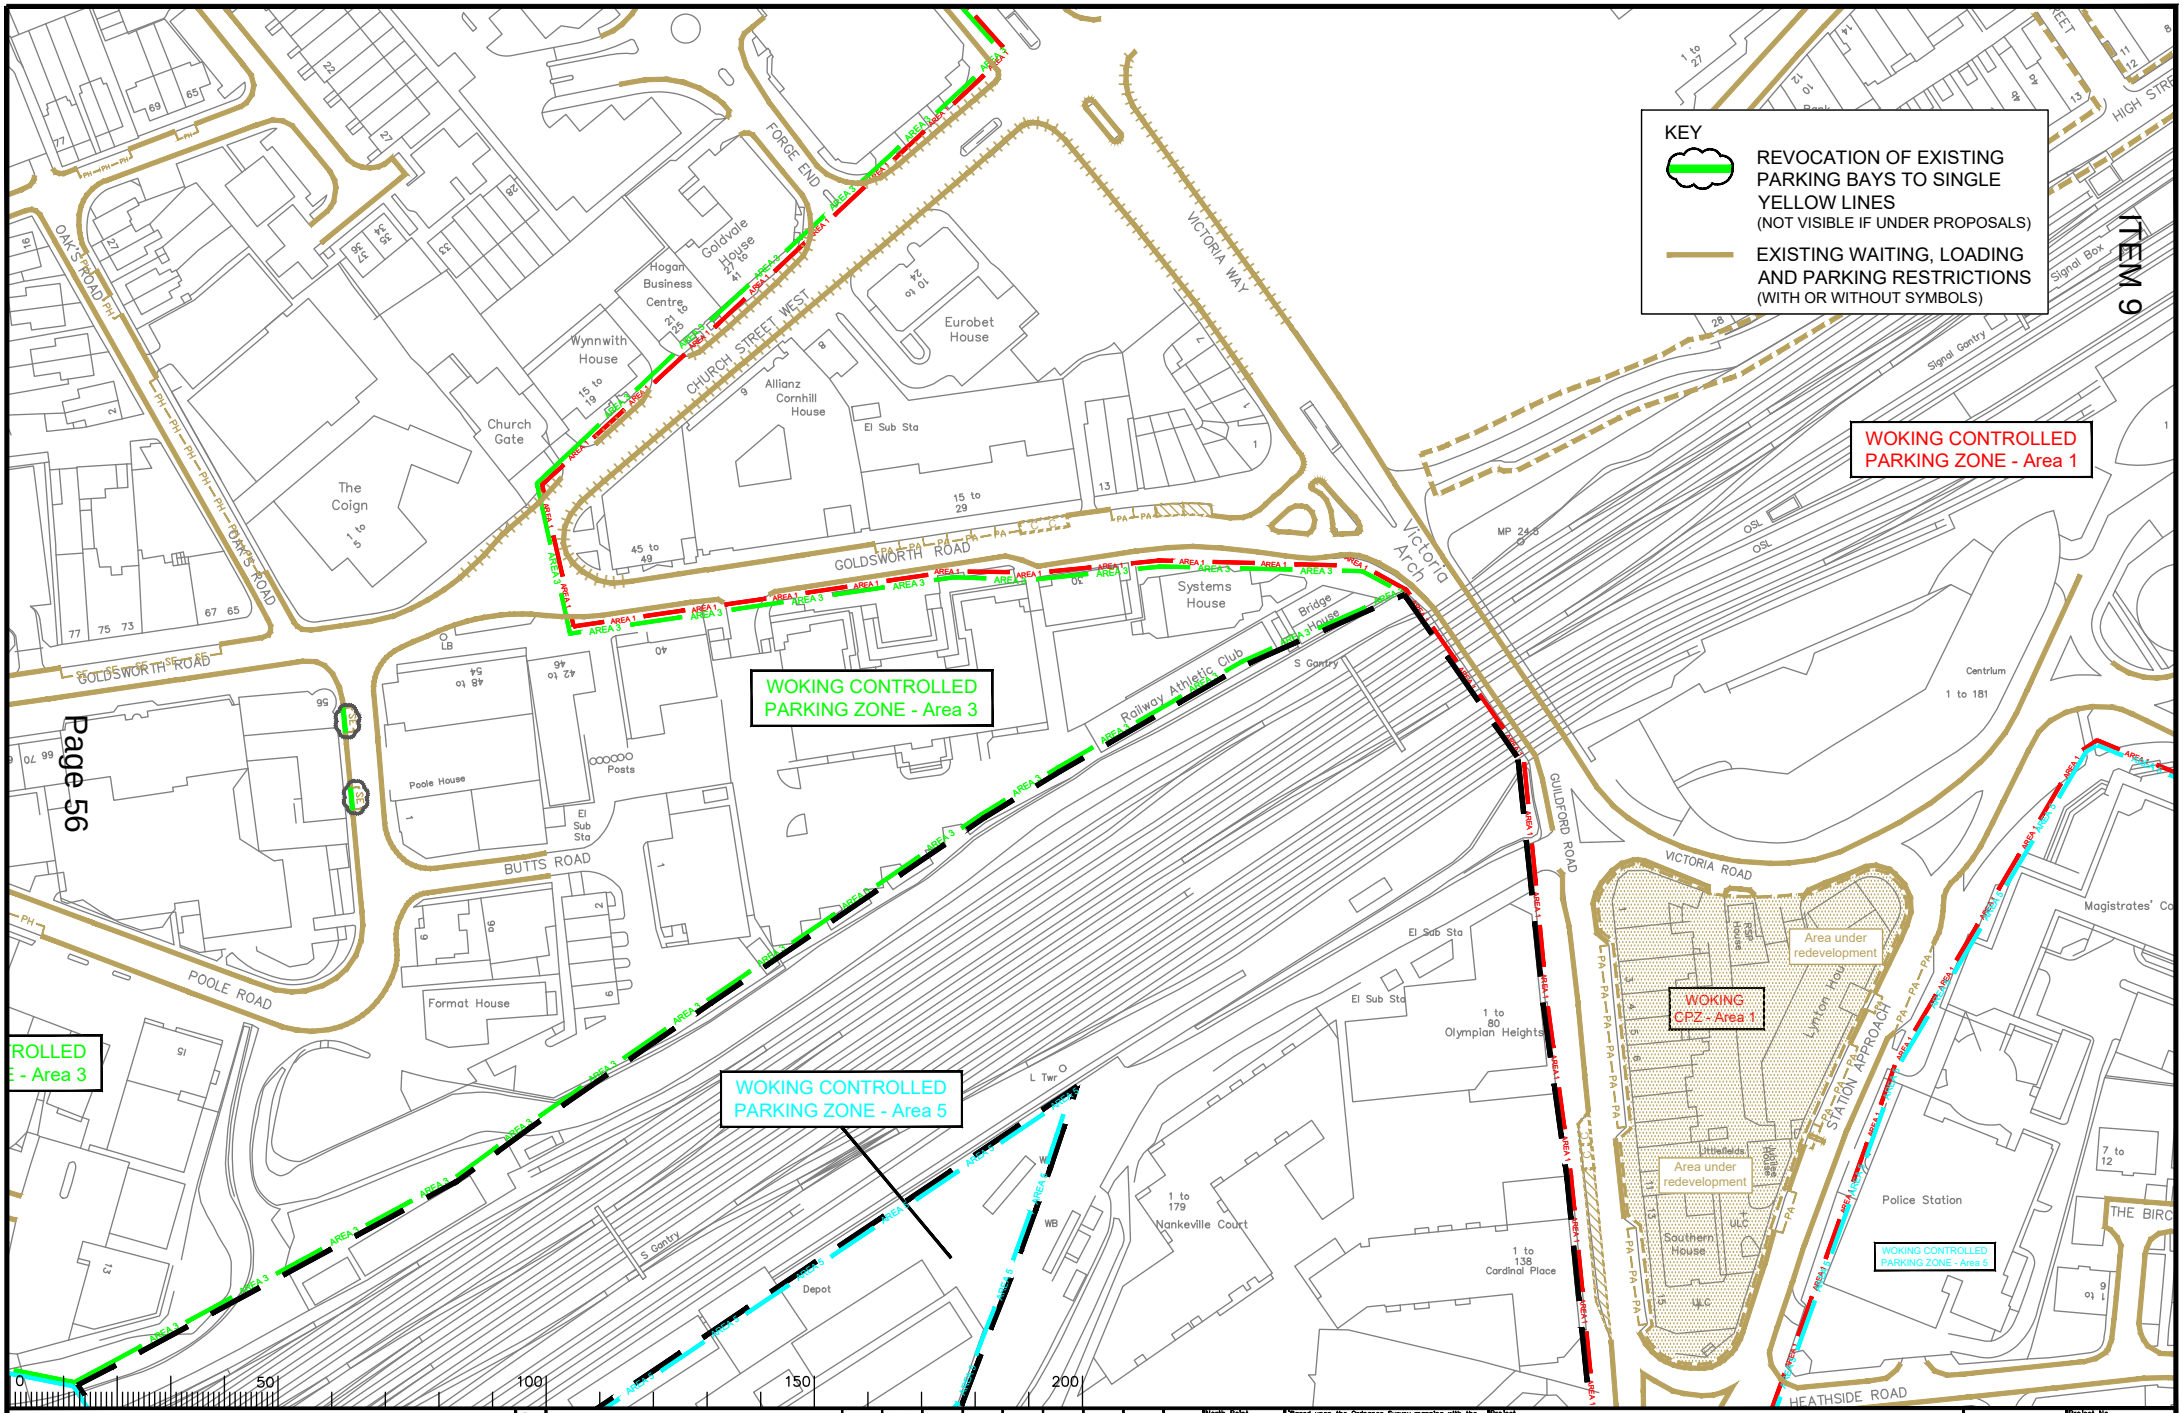

Rev.	Description	Drwn	Sig.	Date	Chkd	Sig.	Date	Appr	Sig.	Date
A	RESTRICTIONS AMENDED	CAH	CAH	06.19	PW	PW	06.19	DC	DC	06.19
B	RESTRICTION TIMES AMENDED	CAH	CAH	10.20	PW	PW	10.20	DC	DC	10.20
C	RESTRICTIONS REVISED	RB	RB	01.22	PW	PW	01.22	DC	DC	01.22

Scale 1:1250

North Point

"Based upon the Ordnance Survey mapping with the permission of the Controller of Her Majesty's Stationery Office © Crown copyright. Unauthorised reproduction infringes Crown copyright and may lead to prosecution or civil proceedings." Surrey County Council LA 076872 1996.

		Sig.	Date
Drawn by	RB	RB	01.22
Checked by originator	PW	PW	01.22
Approved by	DC	DC	01.22

Project: WOKING DPE
WOKING


Drawing: IMPLEMENTED TRAFFIC ORDERS

SHEET OF

SURREY COUNTY COUNCIL

Project No. 3282/WOK
Contract Sheet No.
Drawing No. 20085
Rev. C
Classification PROPOSED

A3

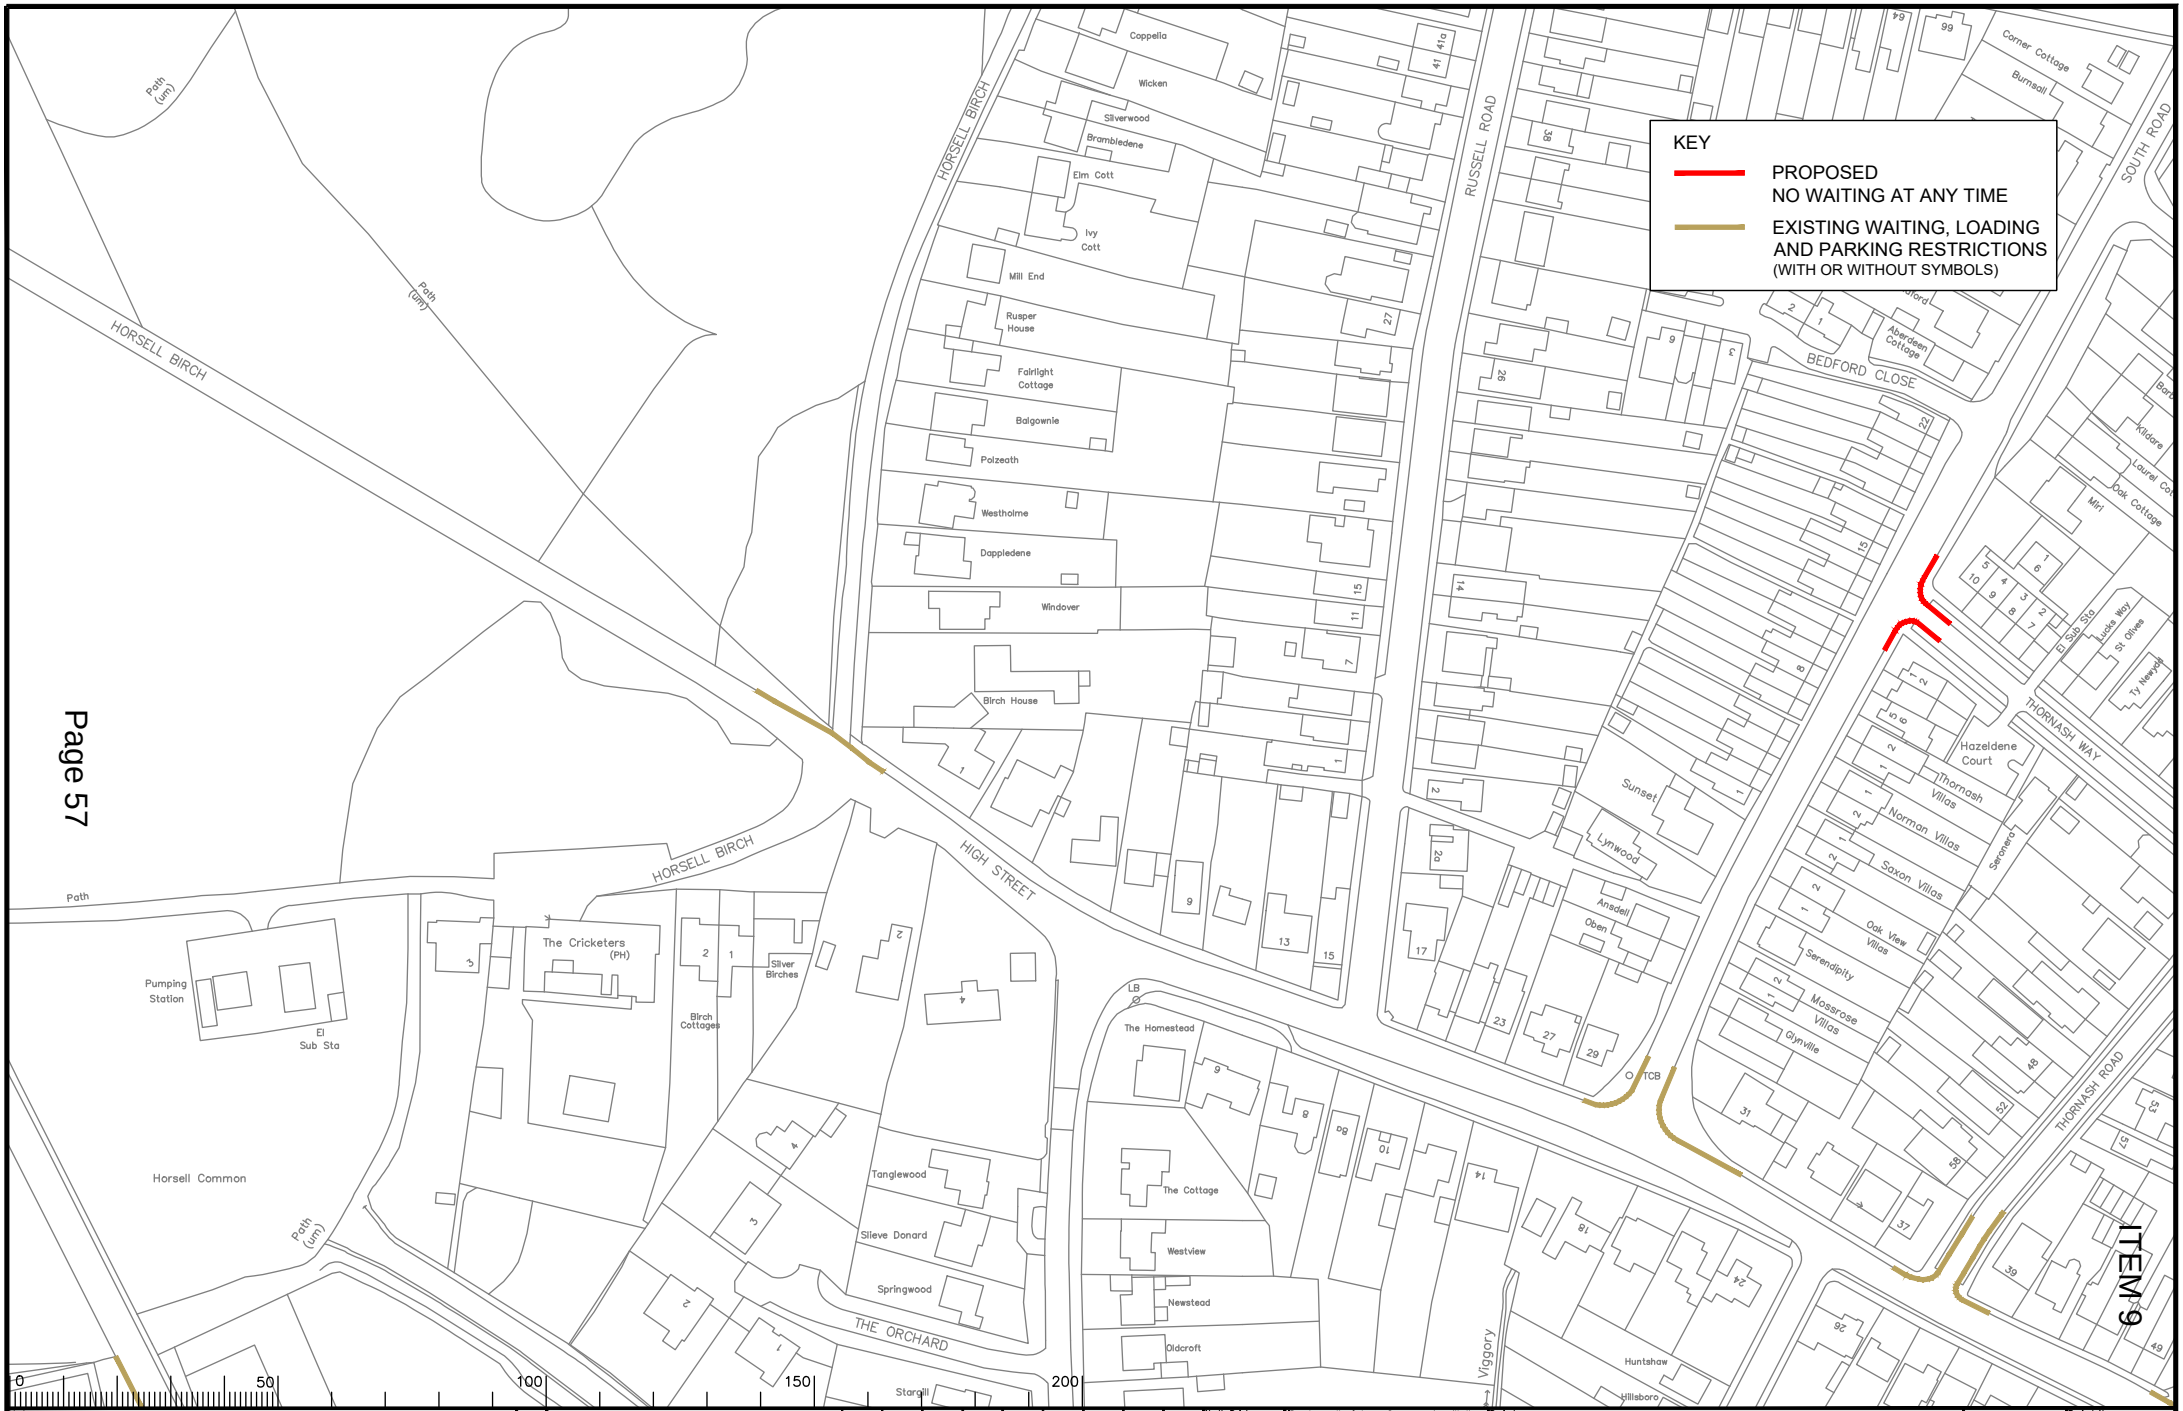

Notes

Rev.	Description	Drwn	Sig.	Date	Chkd	Sig.	Date	Appr	Sig.	Date
A	RESTRICTIONS AMENDED	CAH	CAH	08.19	PW	PW	08.19	DC	DC	08.19
B	RESTRICTIONS AMENDED	CAH	CAH	12.20	PW	PW	12.20	DC	DC	12.20
C	RESTRICTIONS REVISED	RB	RB	01.22	PW	PW	01.22	DC	DC	01.22

Scale 1:1250

North Point

"Based upon the Ordnance Survey mapping with the permission of the Controller of Her Majesty's Stationery Office © Crown copyright. Unauthorised reproduction infringes Crown copyright and may lead to prosecution or civil proceedings." Surrey County Council LA 076872 1996.

		Sig.	Date
Drawn by	RB	RB	01.22
Checked by originator	PW	PW	01.22
Approved by	DC	DC	01.22

Project: GOLDSWORTH PARK DPE
WOKING


Drawing: IMPLEMENTED TRAFFIC ORDERS

SHEET OF

SURREY COUNTY COUNCIL

Project No. 3282/WOK
Contract
Sheet No.
Drawing No. 20125
Rev. C
Classification PROPOSED

A3

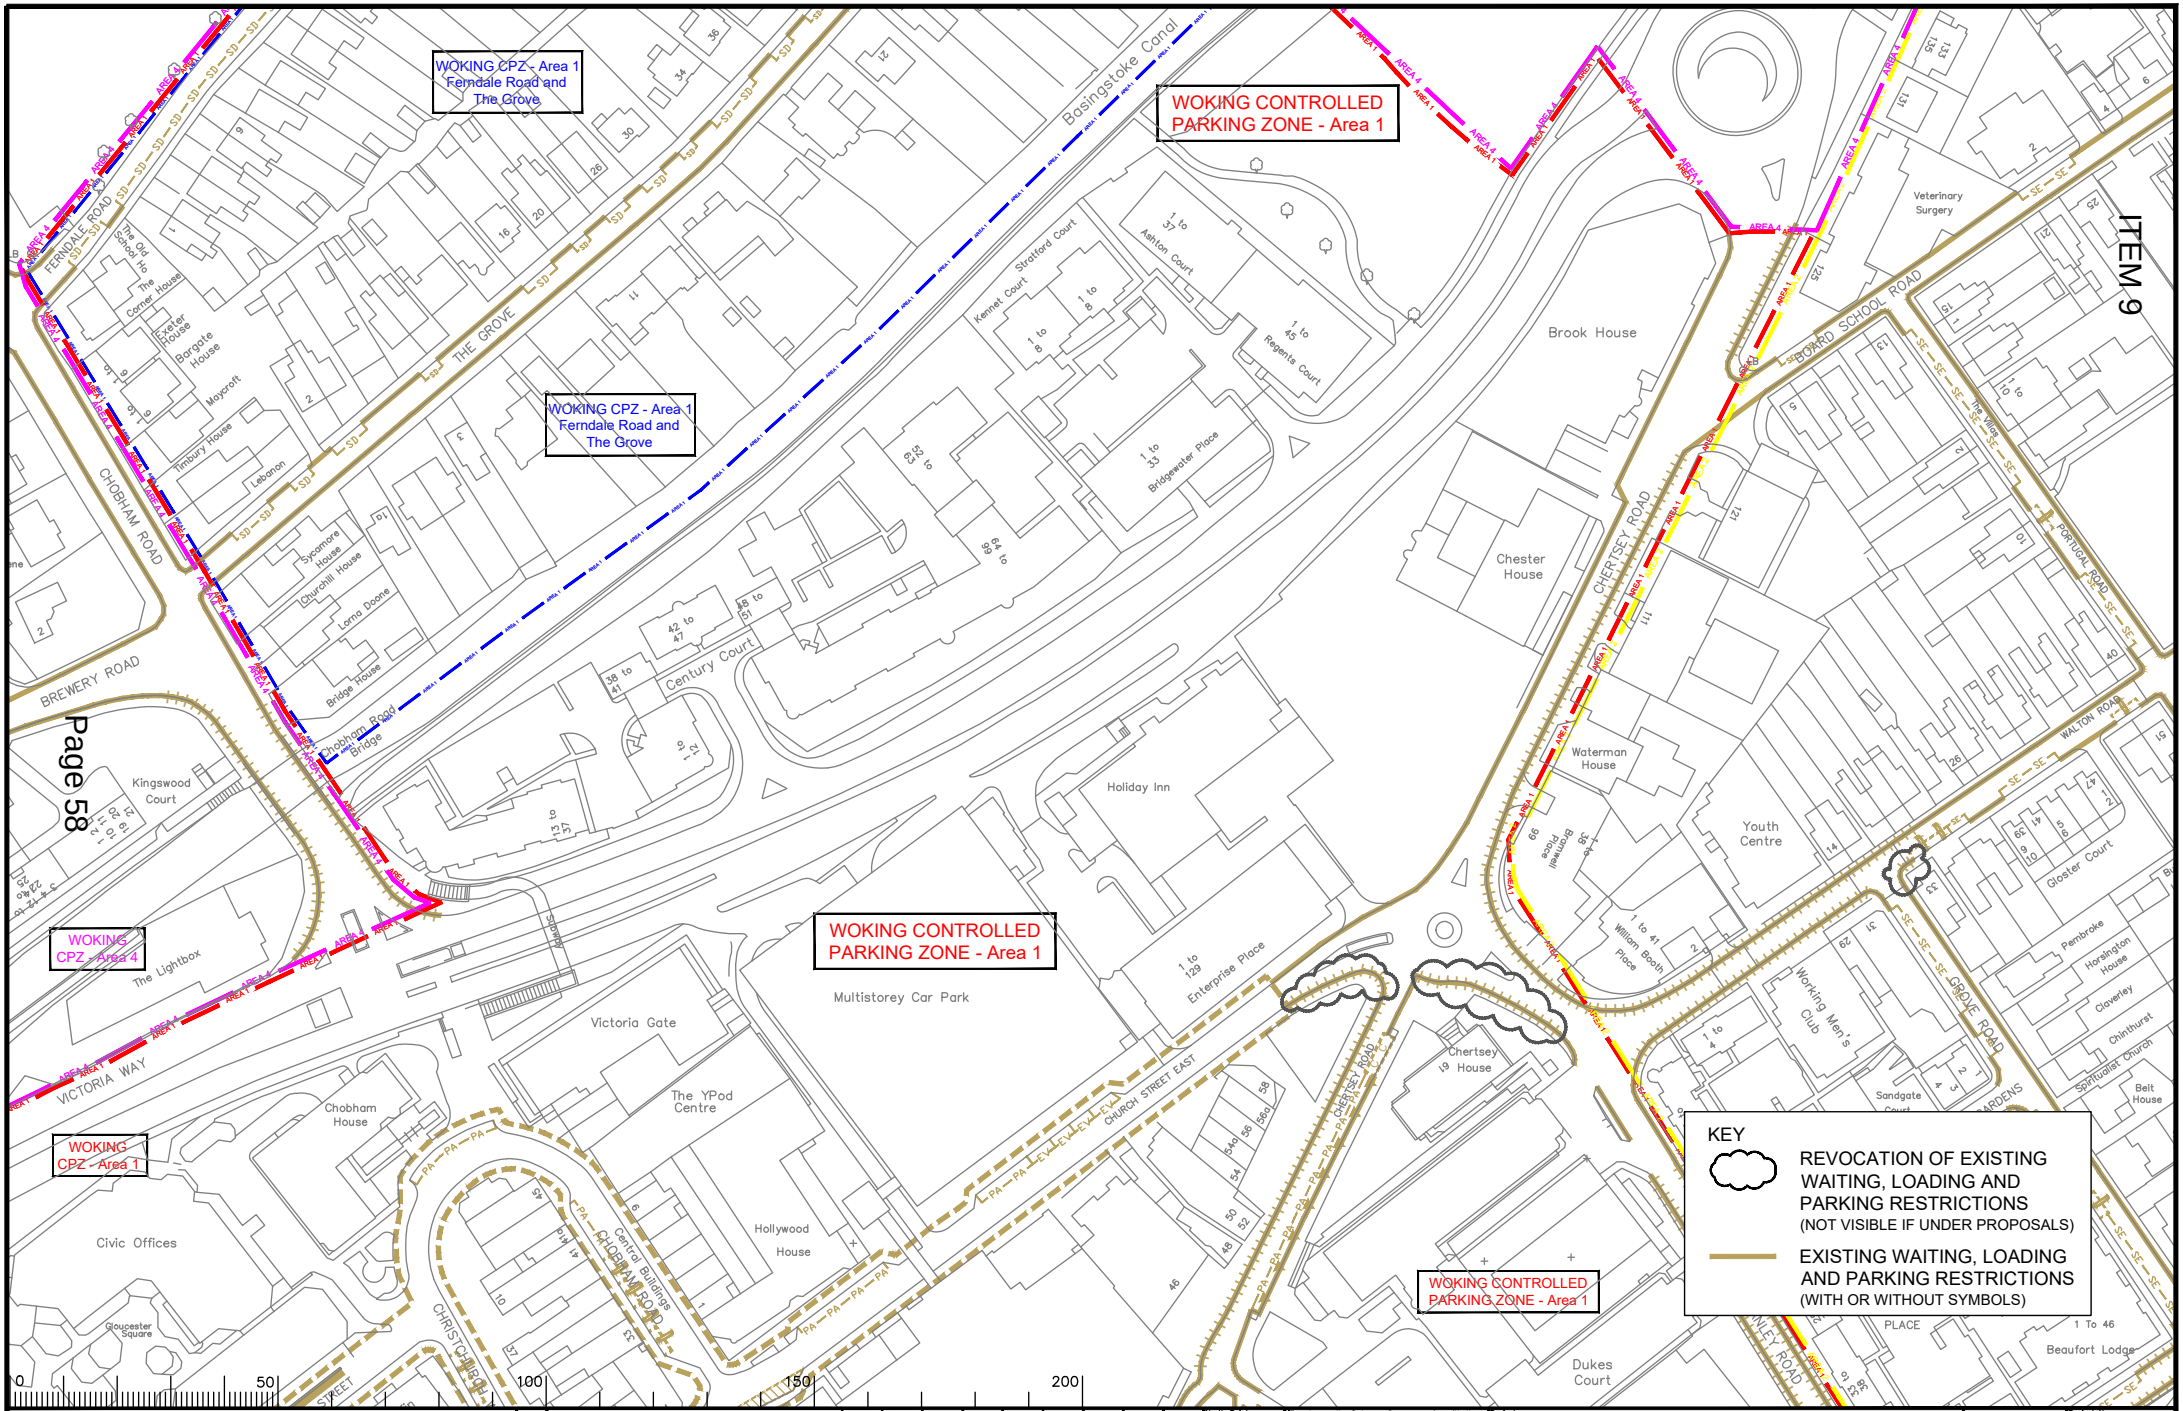

Rev.	Description	Drwn	Sig.	Date	Chkd	Sig.	Date	Appr	Sig.	Date
B	RESTRICTION TIMES AMENDED	CAH	CAH	10.20	PW	PW	10.20	DC	DC	10.20
C	ELECTRIC VEHICLES RESTRICTIONS ADDED	CAH	CAH	11.20	PW	PW	11.20	DC	DC	11.20
D	RESTRICTIONS REVISED	RB	RB	01.22	PW	PW	01.22	DC	DC	01.22

Scale 1:1250

North Point

Based upon the Ordnance Survey mapping with the permission of the Controller of Her Majesty's Stationery Office © Crown copyright. Unauthorised reproduction infringes Crown copyright and may lead to prosecution or civil proceedings. Surrey County Council LA 076872 1996.

		Sig.	Date
Drawn by	RB	RB	01.22
Checked by originator	PW	PW	01.22
Approved by	DC	DC	01.22

Project: WOKING DPE
WOKING


Drawing: IMPLEMENTED TRAFFIC ORDERS

SHEET OF

SURREY COUNTY COUNCIL

Project No. 3282/WOK
Contract Sheet No.
Drawing No. 20075
Rev. D
Classification PROPOSED

A3

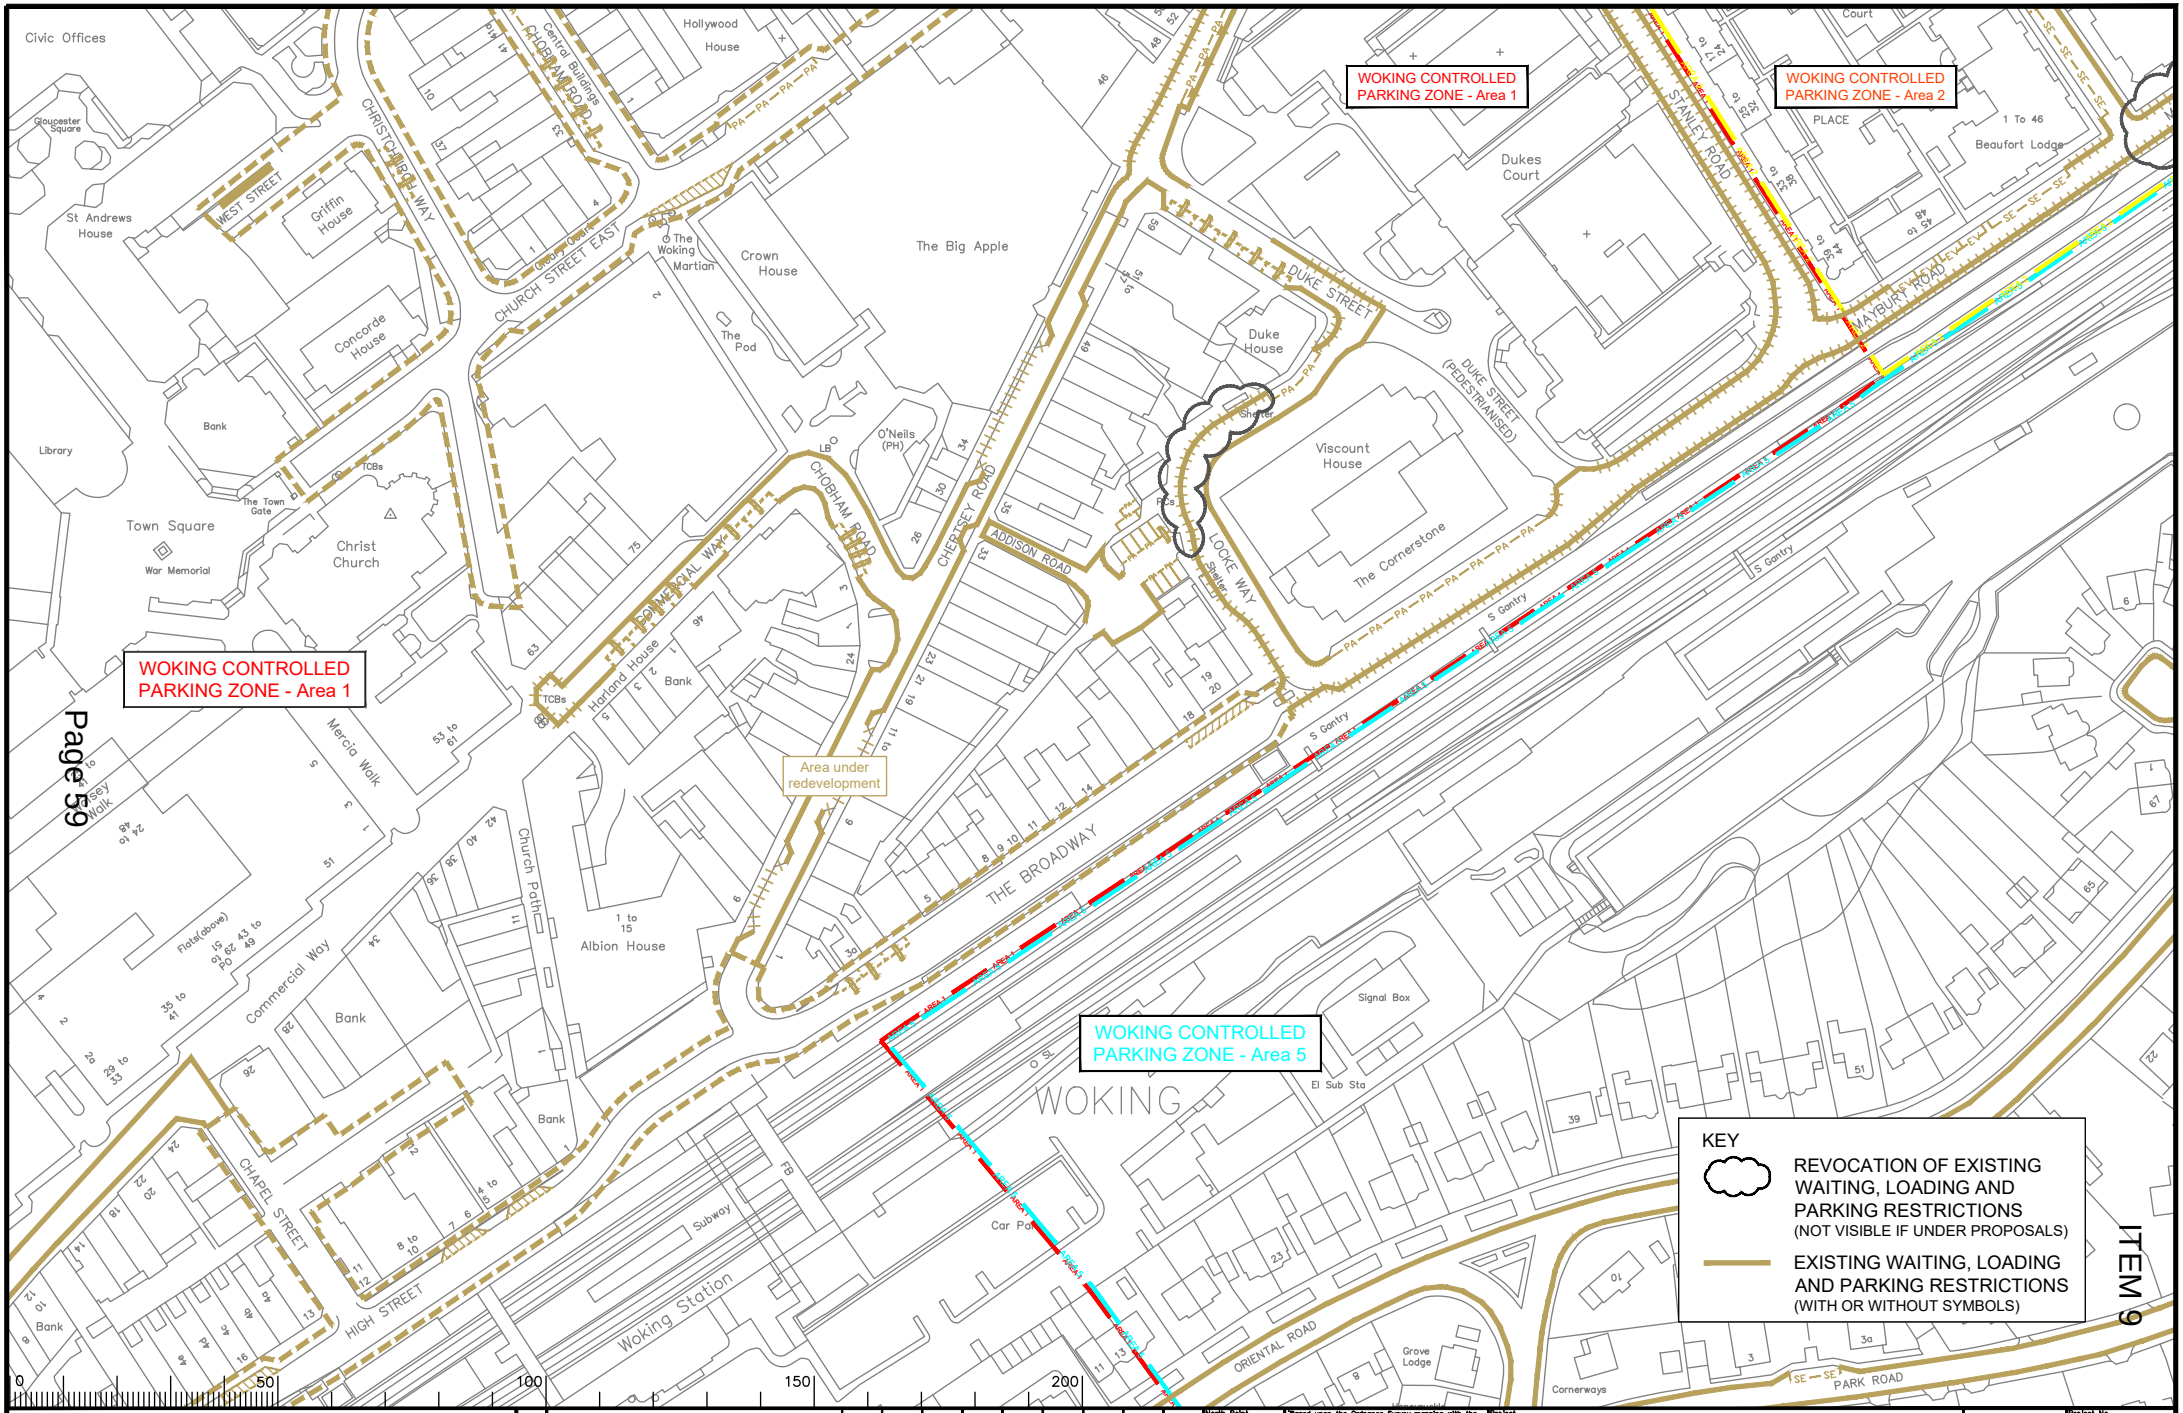

Rev.	Description	Drwn	Sig.	Date	Chkd	Sig.	Date	Appr	Sig.	Date
A	RESTRICTIONS AMENDED	CAH	CAH	08.19	PW	PW	08.19	DC	DC	08.19
B	RESTRICTION TIMES AMENDED	CAH	CAH	10.20	PW	PW	10.20	DC	DC	10.20
C	ELECTRIC VEHICLES RESTRICTIONS ADDED	CAH	CAH	11.20	PW	PW	11.20	DC	DC	11.20
D	RESTRICTIONS REVISED	RB	RB	01.22	PW	PW	01.22	DC	DC	01.22

File Name:

Scale 1:1250

North Point

"Based upon the Ordnance Survey mapping with the permission of the Controller of Her Majesty's Stationery Office © Crown copyright. Unauthorised reproduction infringes Crown copyright and may lead to prosecution or civil proceedings." Surrey County Council LA 076872 1996.

Drawn by	RB	Sig. RB	Date 01.22
Checked by originator	PW	Sig. PW	Date 01.22
Approved by	DC	Sig. DC	Date 01.22

Project: WOKING DPE
WOKING


Drawing: IMPLEMENTED TRAFFIC ORDERS

SHEET OF

SURREY COUNTY COUNCIL

Project No. 3282/WOK
Contract No.
Sheet
Drawing No. 20080
Rev. D
Classification PROPOSED

A3

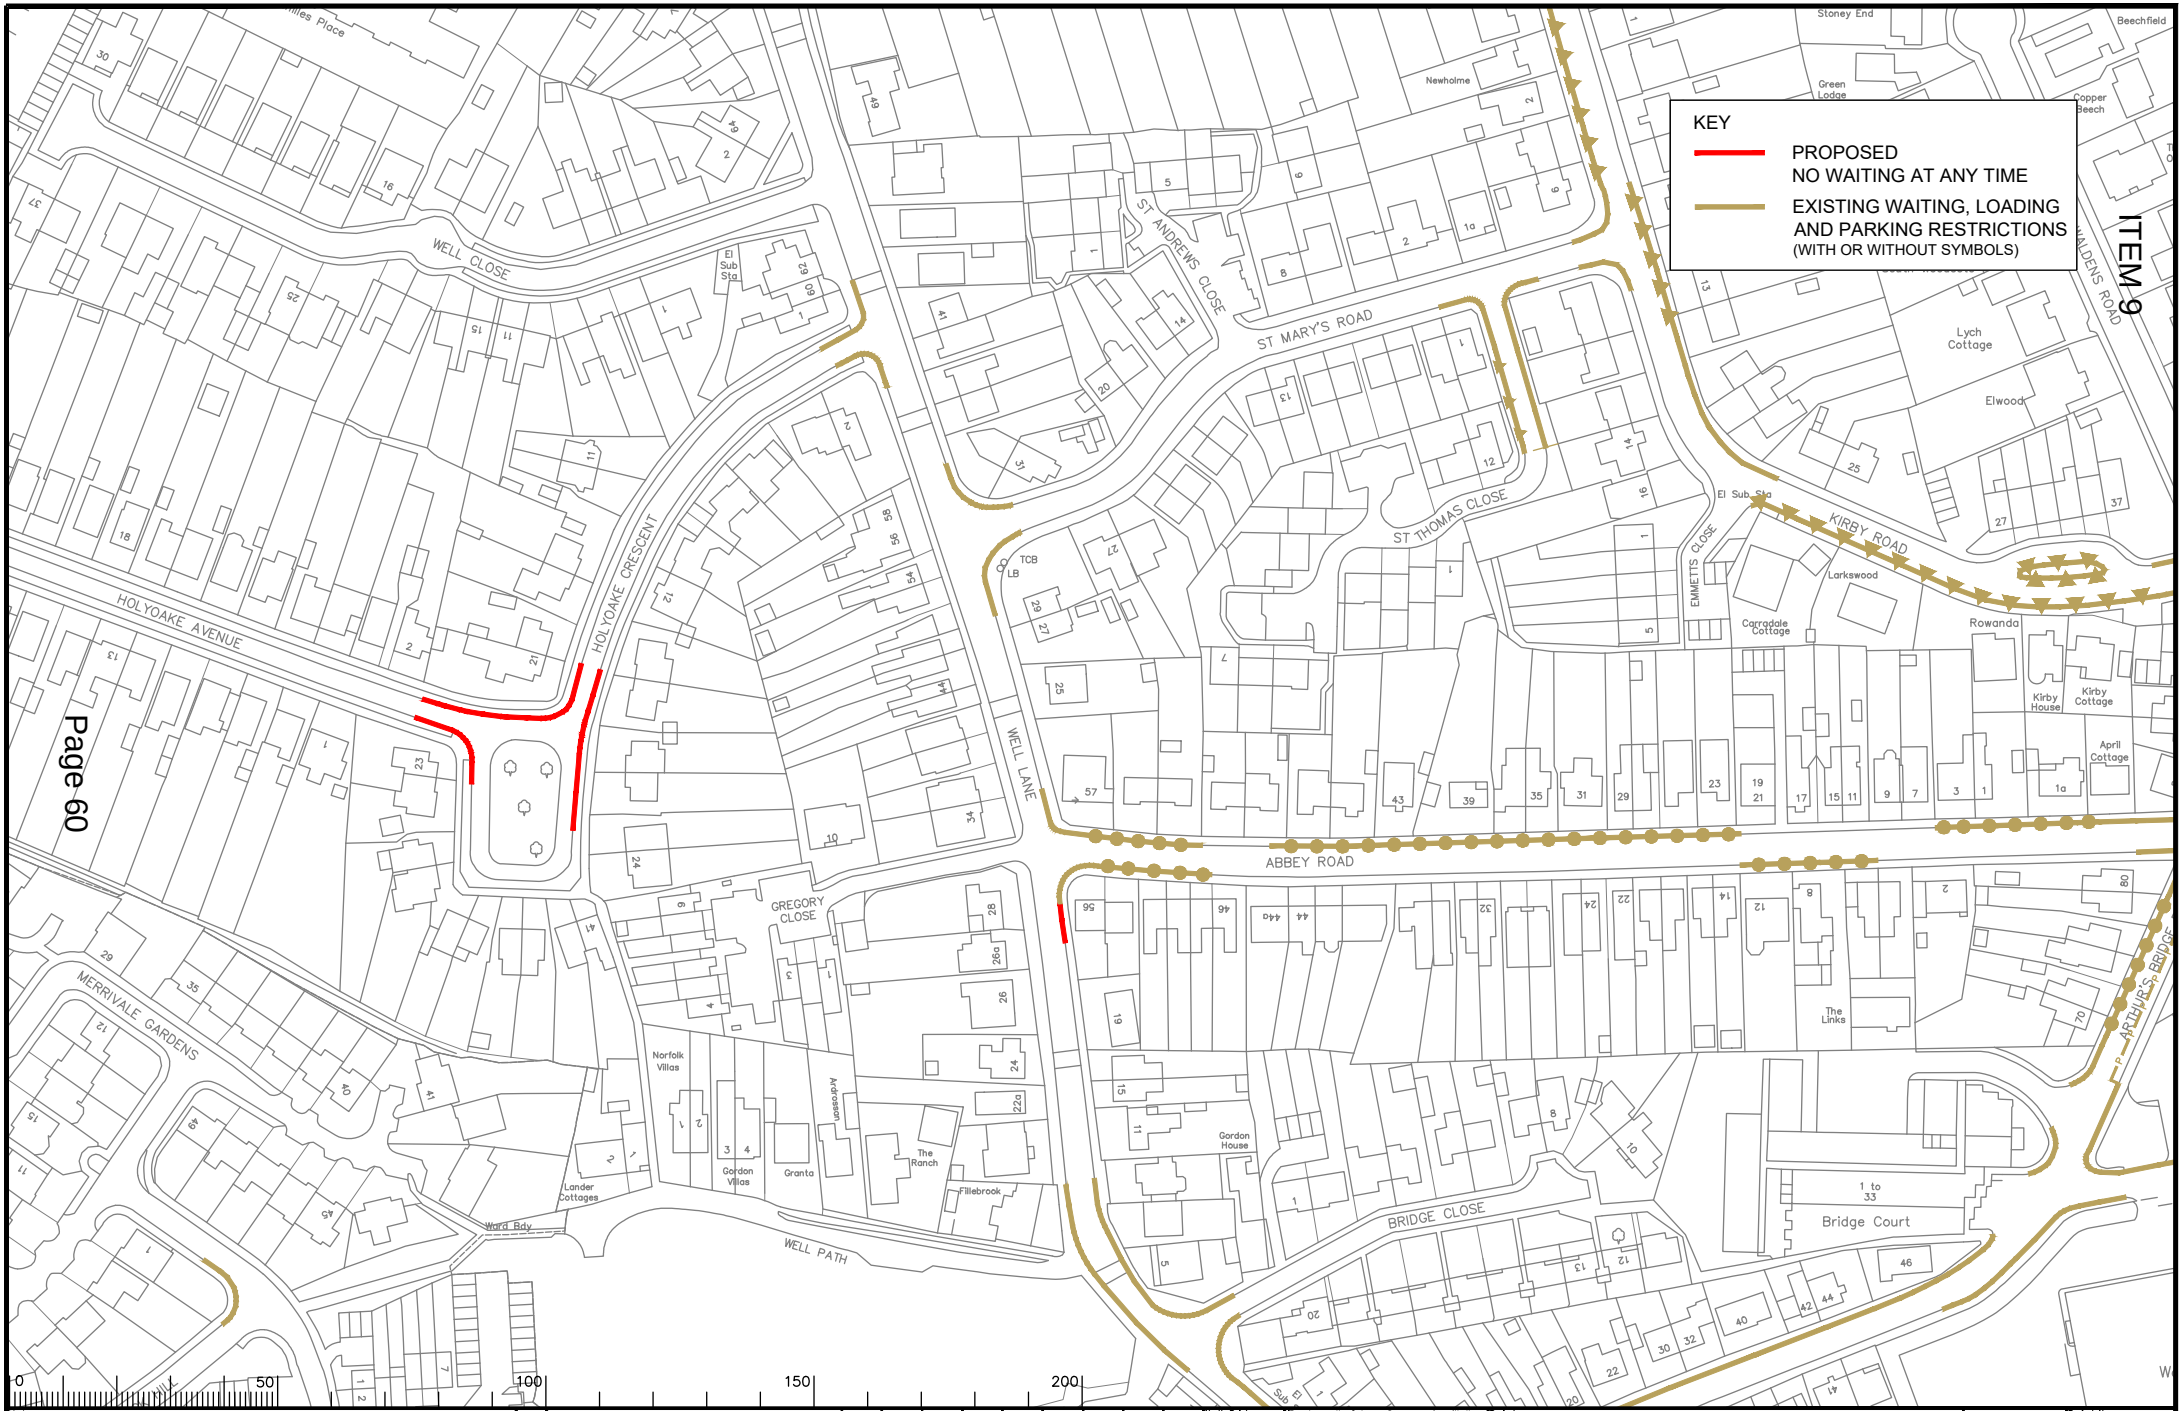

Notes

Rev.	Description	Drwn	Sig.	Date	Chkd	Sig.	Date	Appr	Sig.	Date
A	RESTRICTIONS AMENDED	CAH	CAH	08.19	PW	PW	08.19	DC	DC	08.19
B	RESTRICTIONS REVISED	RB	RB	01.22	PW	PW	01.22	DC	DC	01.22

Scale 1:1250

North Point

'Based upon the Ordnance Survey mapping with the permission of the Controller of Her Majesty's Stationery Office © Crown copyright. Unauthorised reproduction infringes Crown copyright and may lead to prosecution or civil proceedings.' Surrey County Council LA 076872 1996.

Drawn by	RB	Sig. RB	Date 01.22
Checked by originator	PW	Sig. PW	Date 01.22
Approved by	DC	Sig. DC	Date 01.22

Project
WOKING DPE
WOKING


Drawing
IMPLEMENTED TRAFFIC ORDERS

SHEET OF

SURREY COUNTY COUNCIL

Project No. 3282/WOK
Contract
Sheet No.
Drawing No. 20103 Rev. B
Classification PROPOSED

A3

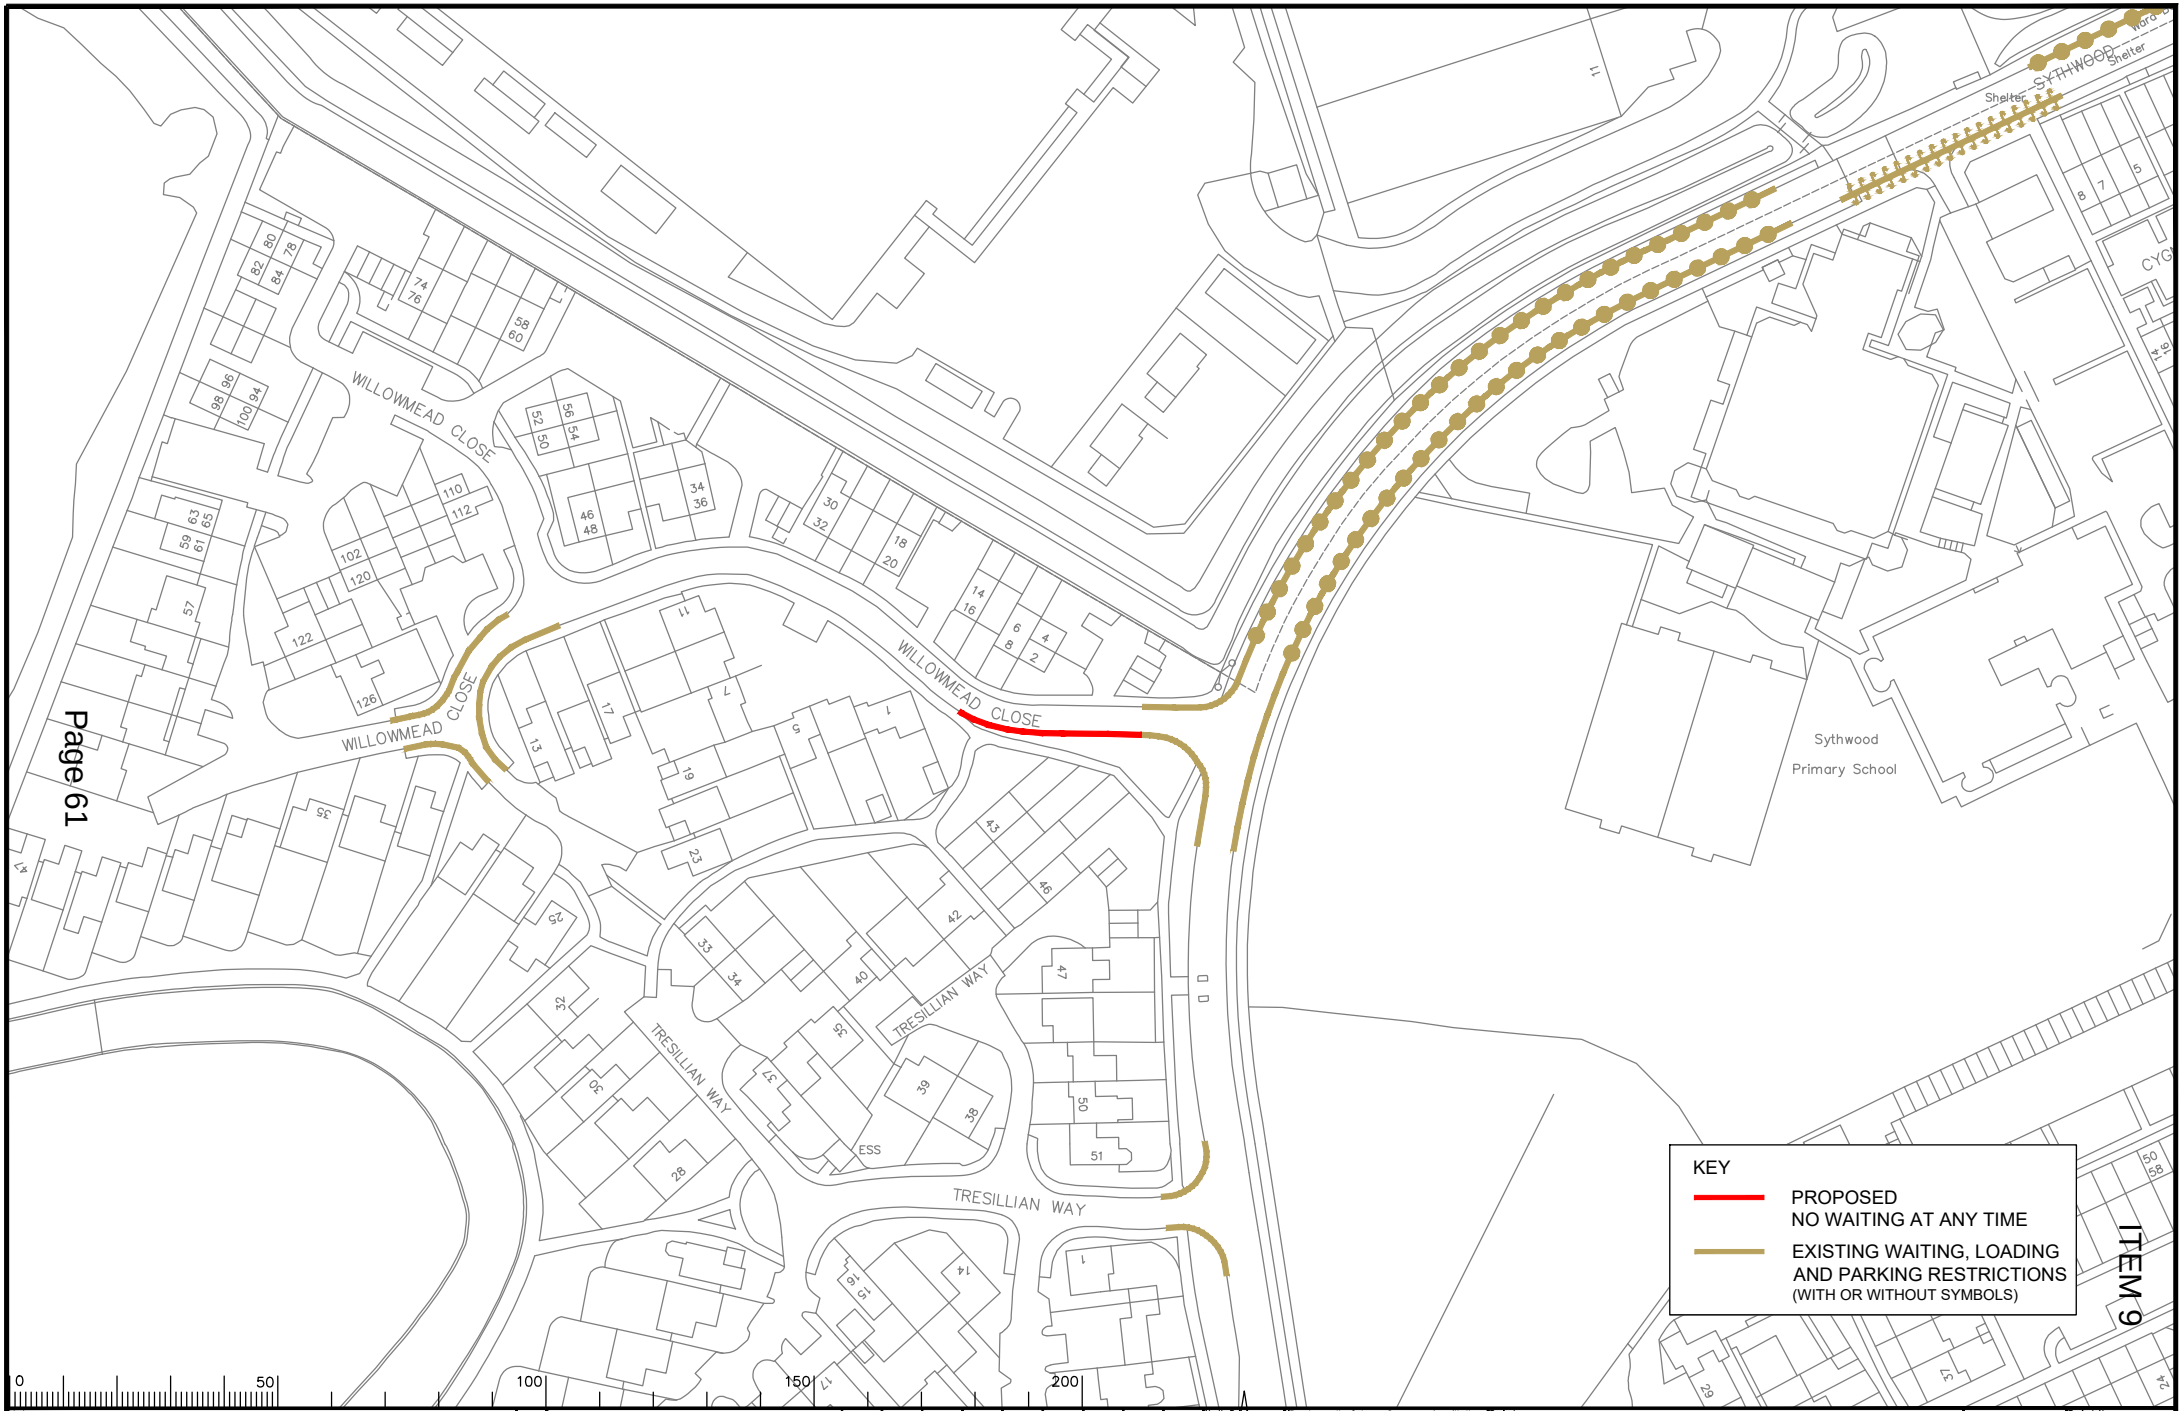

Notes

Rev.	Description	Drwn	Sig.	Date	Chkd	Sig.	Date	Appr	Sig.	Date
A	RESTRICTION AMENDED	CAH	CAH	08.19	PW	PW	08.19	DC	DC	08.19
B	RESTRICTION REVISED	RB	RB	01.22	PW	PW	01.22	DC	DC	01.22

Scale

North Point

'Based upon the Ordnance Survey mapping with the permission of the Controller of Her Majesty's Stationery Office © Crown copyright. Unauthorised reproduction infringes Crown copyright and may lead to prosecution or civil proceedings.' Surrey County Council LA 076872 1996.

Drawn by RB	Sig. RB	Date 01.22
Checked by originator PW	Sig. PW	Date 01.22
Approved by DC	Sig. DC	Date 01.22

Project

GOLDSWORTH PARK DPE
WOKING


Drawing

IMPLEMENTED TRAFFIC ORDERS

SHEET OF

Project No.	3282/WOK
Contract	
Sheet No.	
Drawing No.	20104
Rev.	B
Classification	PROPOSED

A3

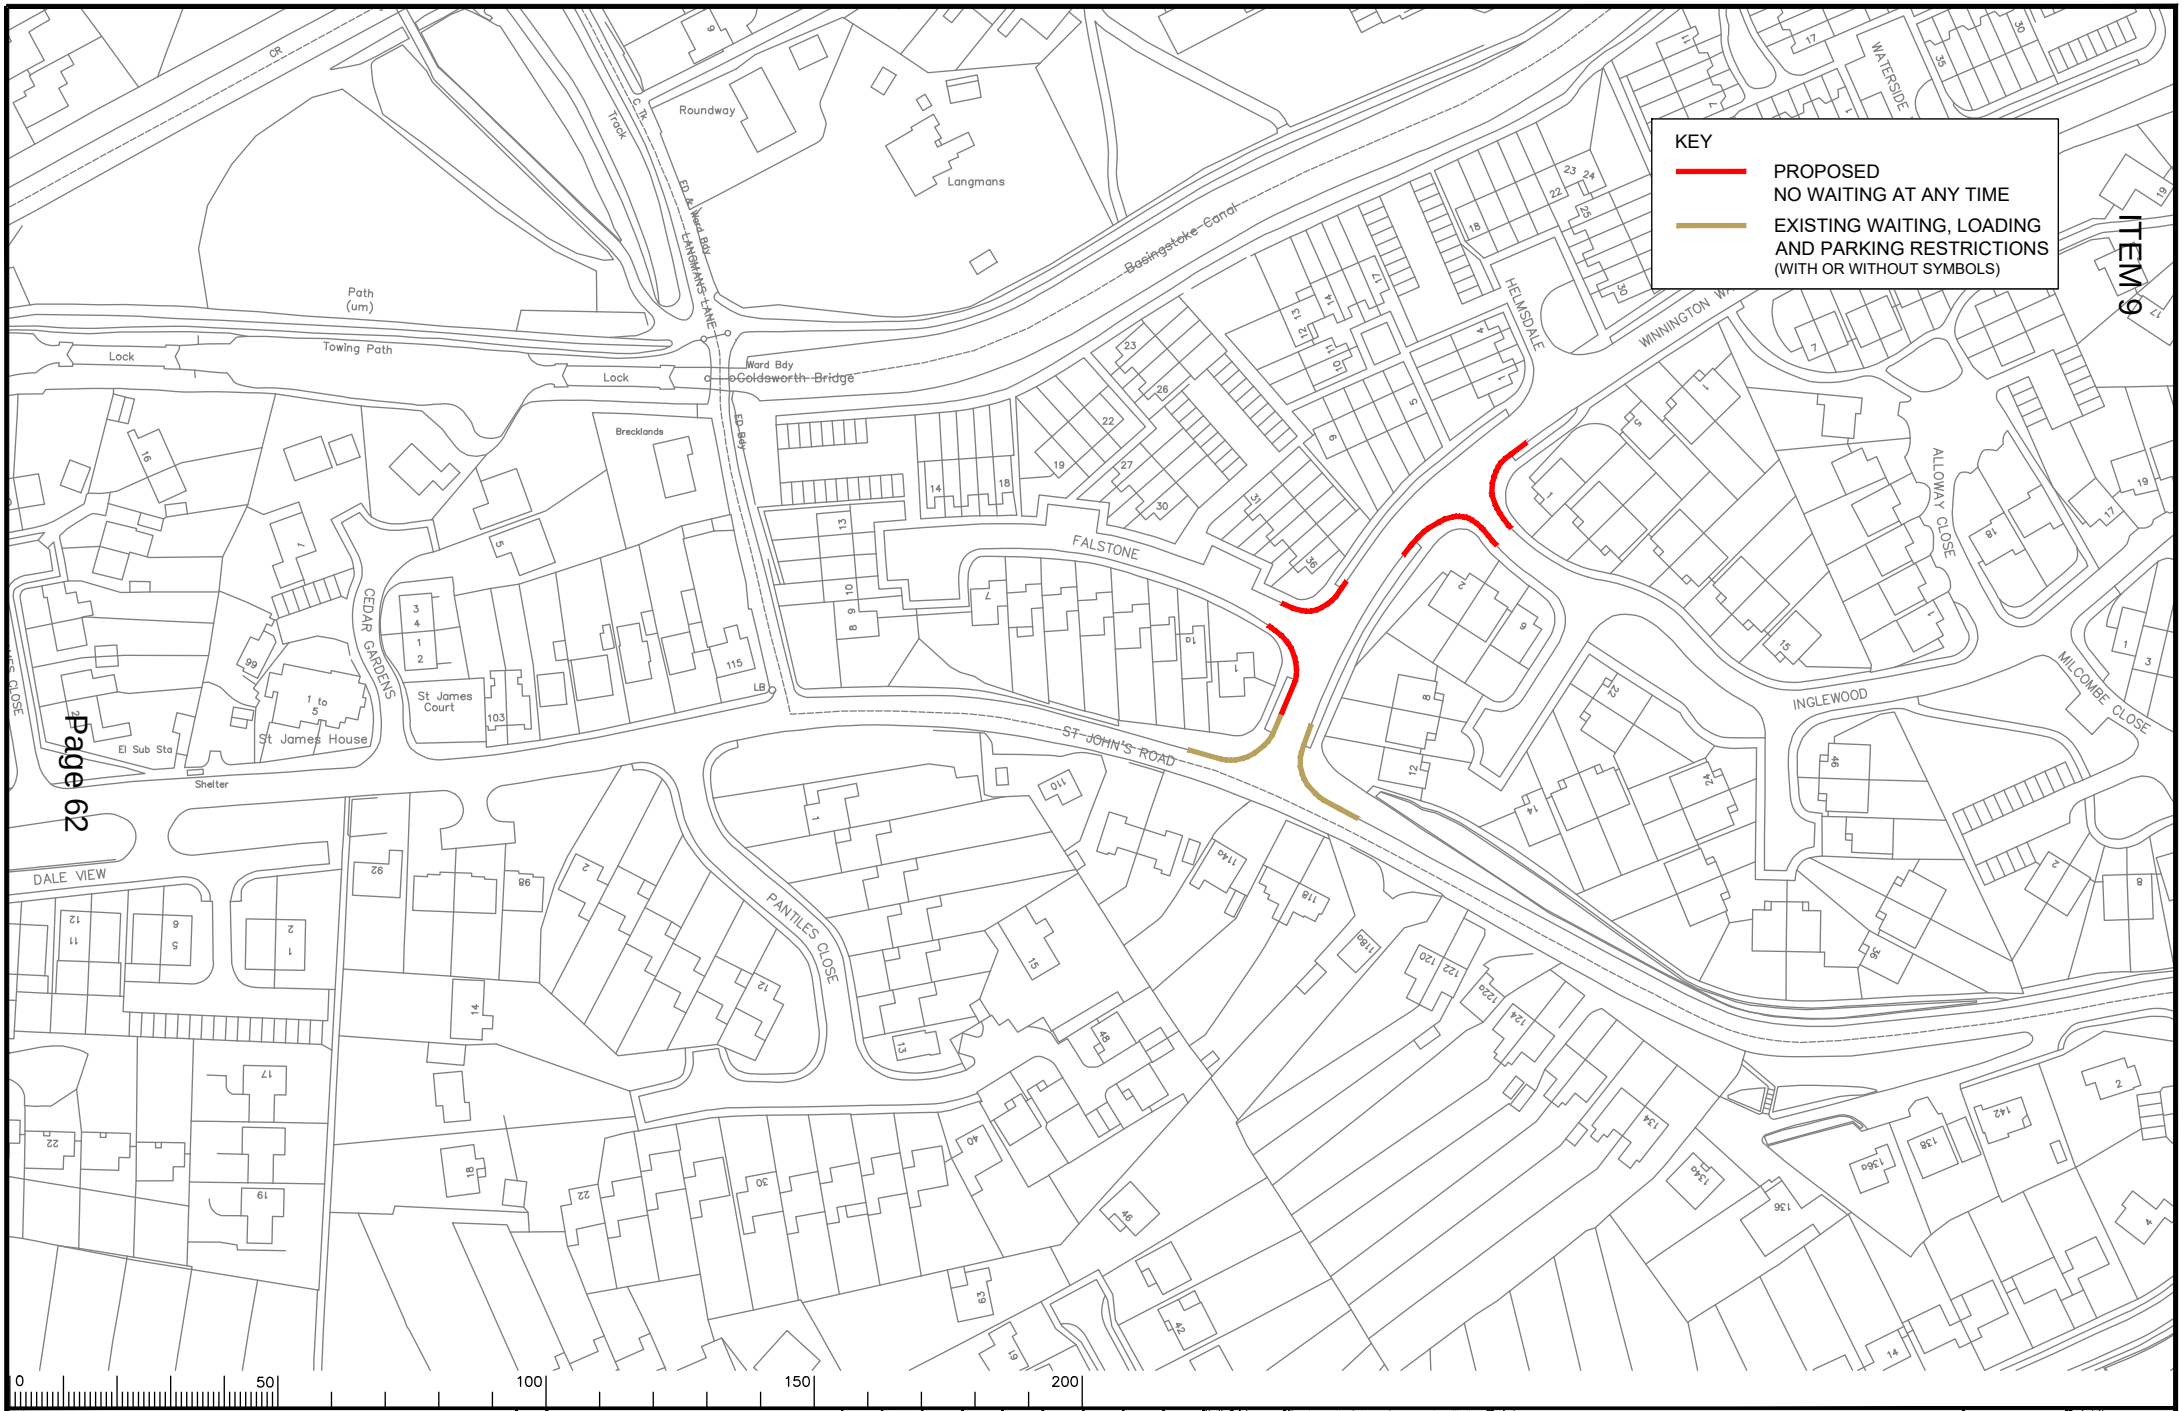

ITEM 9

Page 62

Notes

Rev.	Description	Drwn	Sig.	Date	Chkd	Sig.	Date	Appr	Sig.	Date
A	RESTRICTIONS AMENDED	CAH	CAH	08.19	PW	PW	08.19	DC	DC	08.19
B	RESTRICTIONS REVISED	RB	RB	01.22	PW	PW	01.22	DC	DC	01.22

Scale 1:1250

North Point

"Based upon the Ordnance Survey mapping with the permission of the Controller of Her Majesty's Stationery Office © Crown copyright. Unauthorised reproduction infringes Crown copyright and may lead to prosecution or civil proceedings." Surrey County Council LA 076872 1996.

		Sig.	Date
Drawn by	RB	RB	01.22
Checked by originator	PW	PW	01.22
Approved by	DC	DC	01.22

Project: ST JOHNS DPE WOKING

Drawing: IMPLEMENTED TRAFFIC ORDERS

SHEET OF

SURREY COUNTY COUNCIL


Project No. 3282/WOK

Contract Sheet No.

Drawing No. 20108 Rev. B

Classification PROPOSED

A3

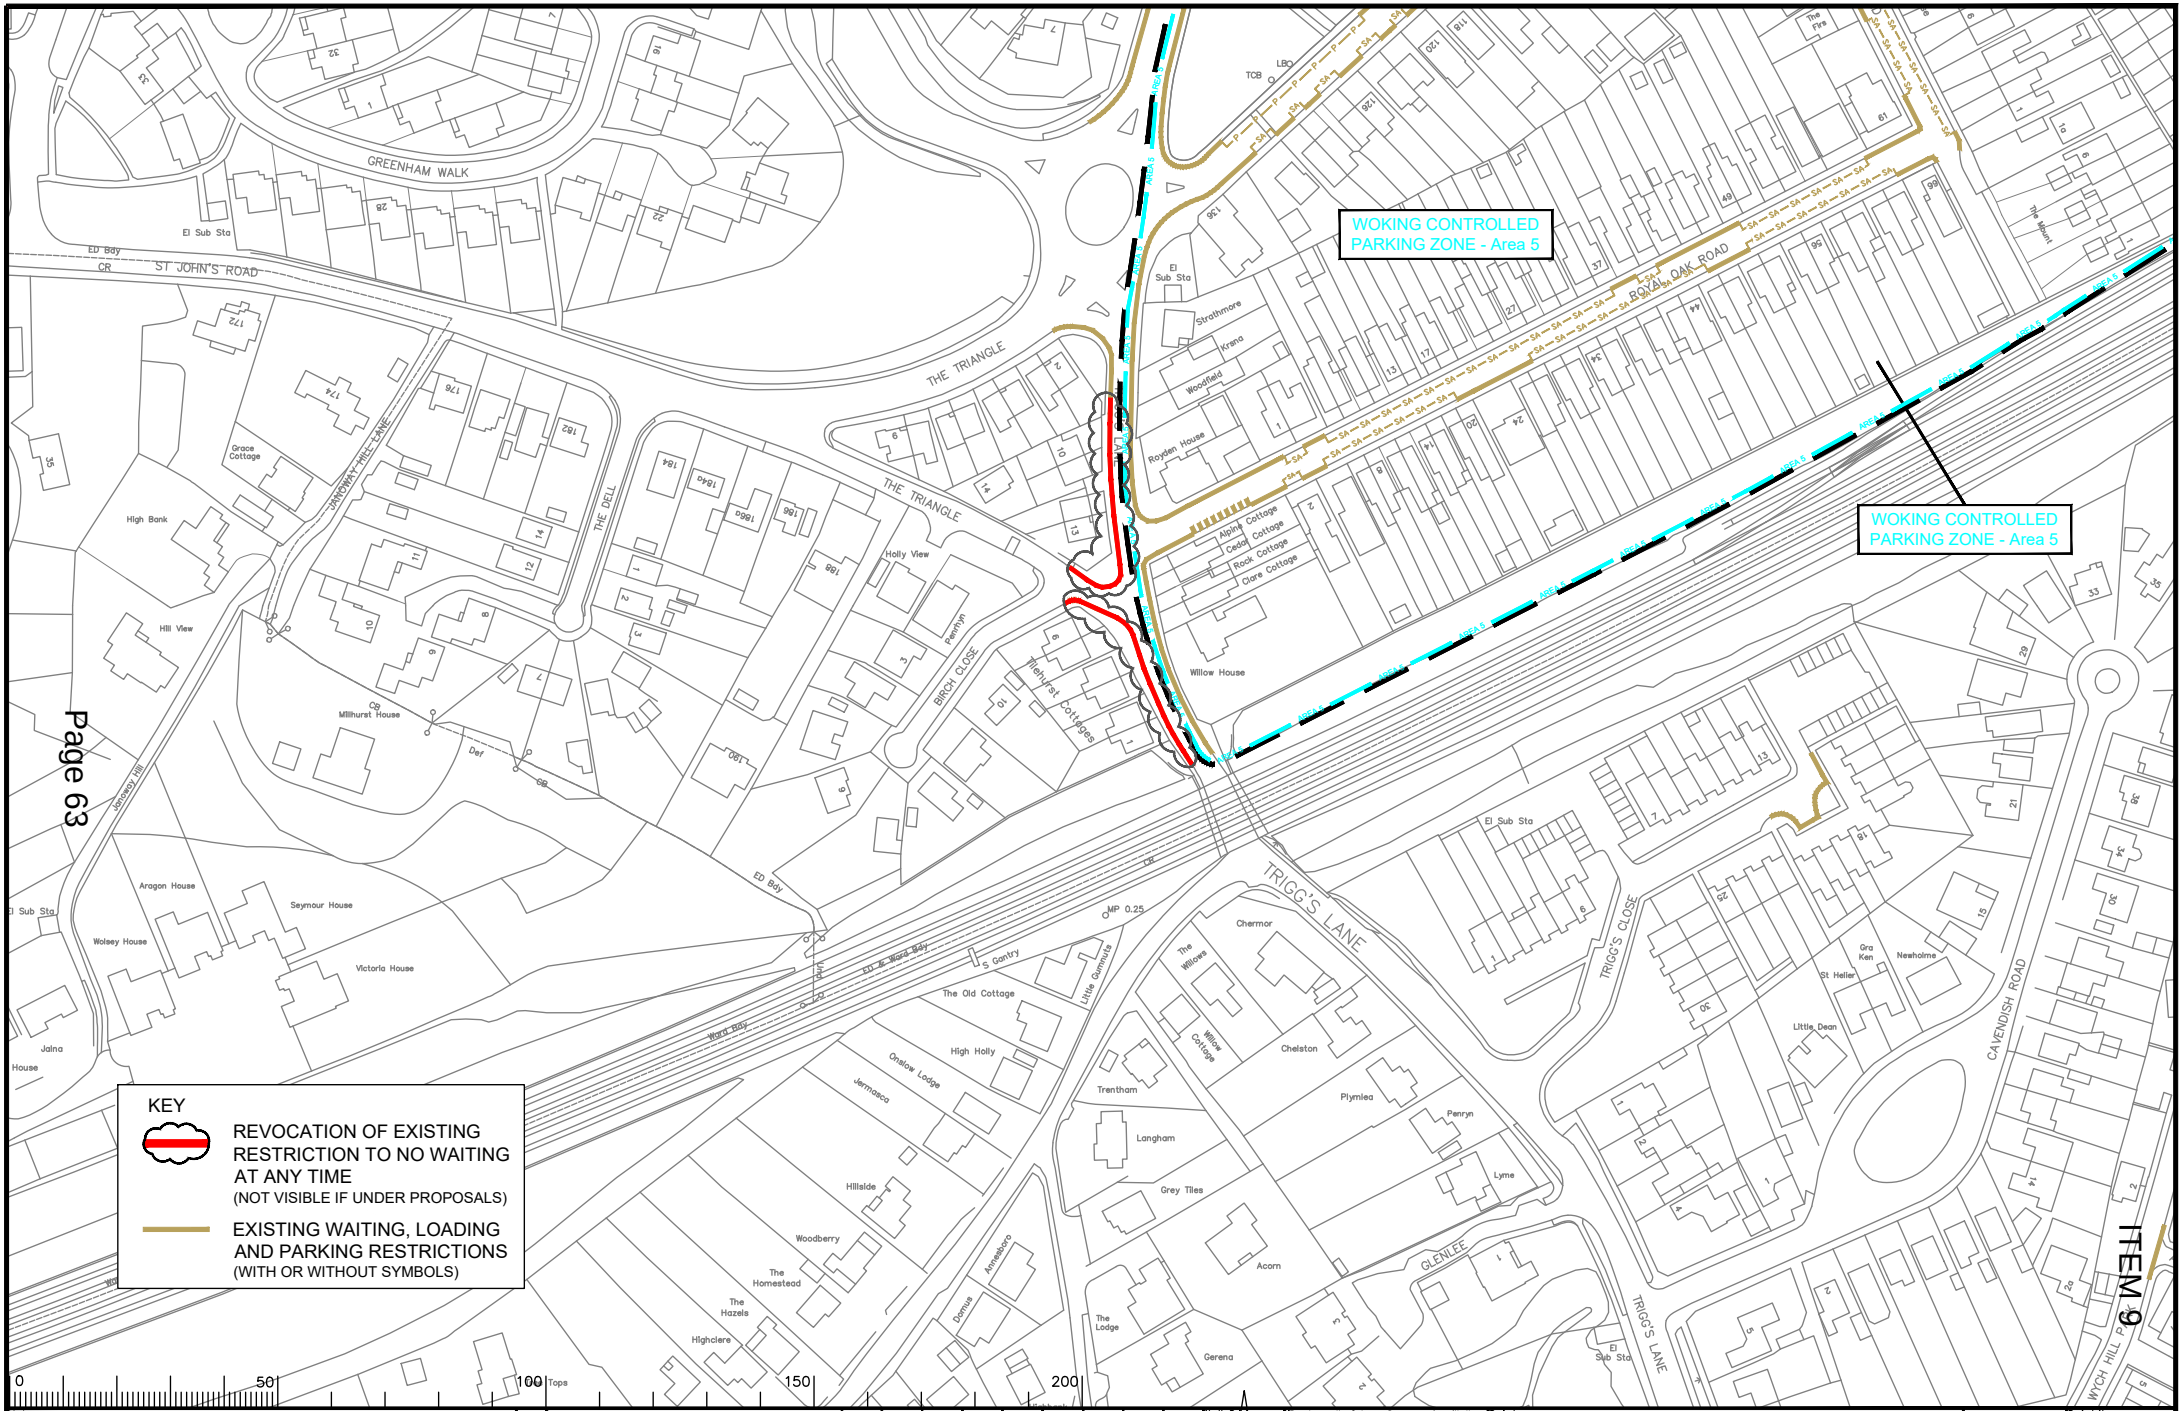

KEY

REVOCATION OF EXISTING RESTRICTION TO NO WAITING AT ANY TIME
(NOT VISIBLE IF UNDER PROPOSALS)

EXISTING WAITING, LOADING AND PARKING RESTRICTIONS
(WITH OR WITHOUT SYMBOLS)

0 50 100 Tops 150 200

Notes

Rev.	Description	Drwn	Sig.	Date	Chkd	Sig.	Date	Appr	Sig.	Date
A	RESTRICTIONS AMENDED	CAH	CAH	08.19	PW	PW	08.19	DC	DC	08.19
B	RESTRICTIONS AMENDED	RB	RB	01.22	PW	PW	01.22	DC	DC	01.22

Scale 1:1250

North Point

'Based upon the Ordnance Survey mapping with the permission of the Controller of Her Majesty's Stationery Office © Crown copyright. Unauthorised reproduction infringes Crown copyright and may lead to prosecution or civil proceedings.' Surrey County Council LA 076872 1996.

Drawn by	RB	Sig. RB	Date 01/22
Checked by originator	PW	Sig. PW	Date 01/22
Approved by	RH	Sig. RH	Date 01/22

Project: WOKING DPE
WOKING

Drawing: IMPLEMENTED TRAFFIC ORDERS

SHEET OF

SURREY COUNTY COUNCIL

Project No. 3282/WOK
Contract
Sheet No.
Drawing No. 20094 Rev. B
Classification PROPOSAL

A3

This page is intentionally left blank