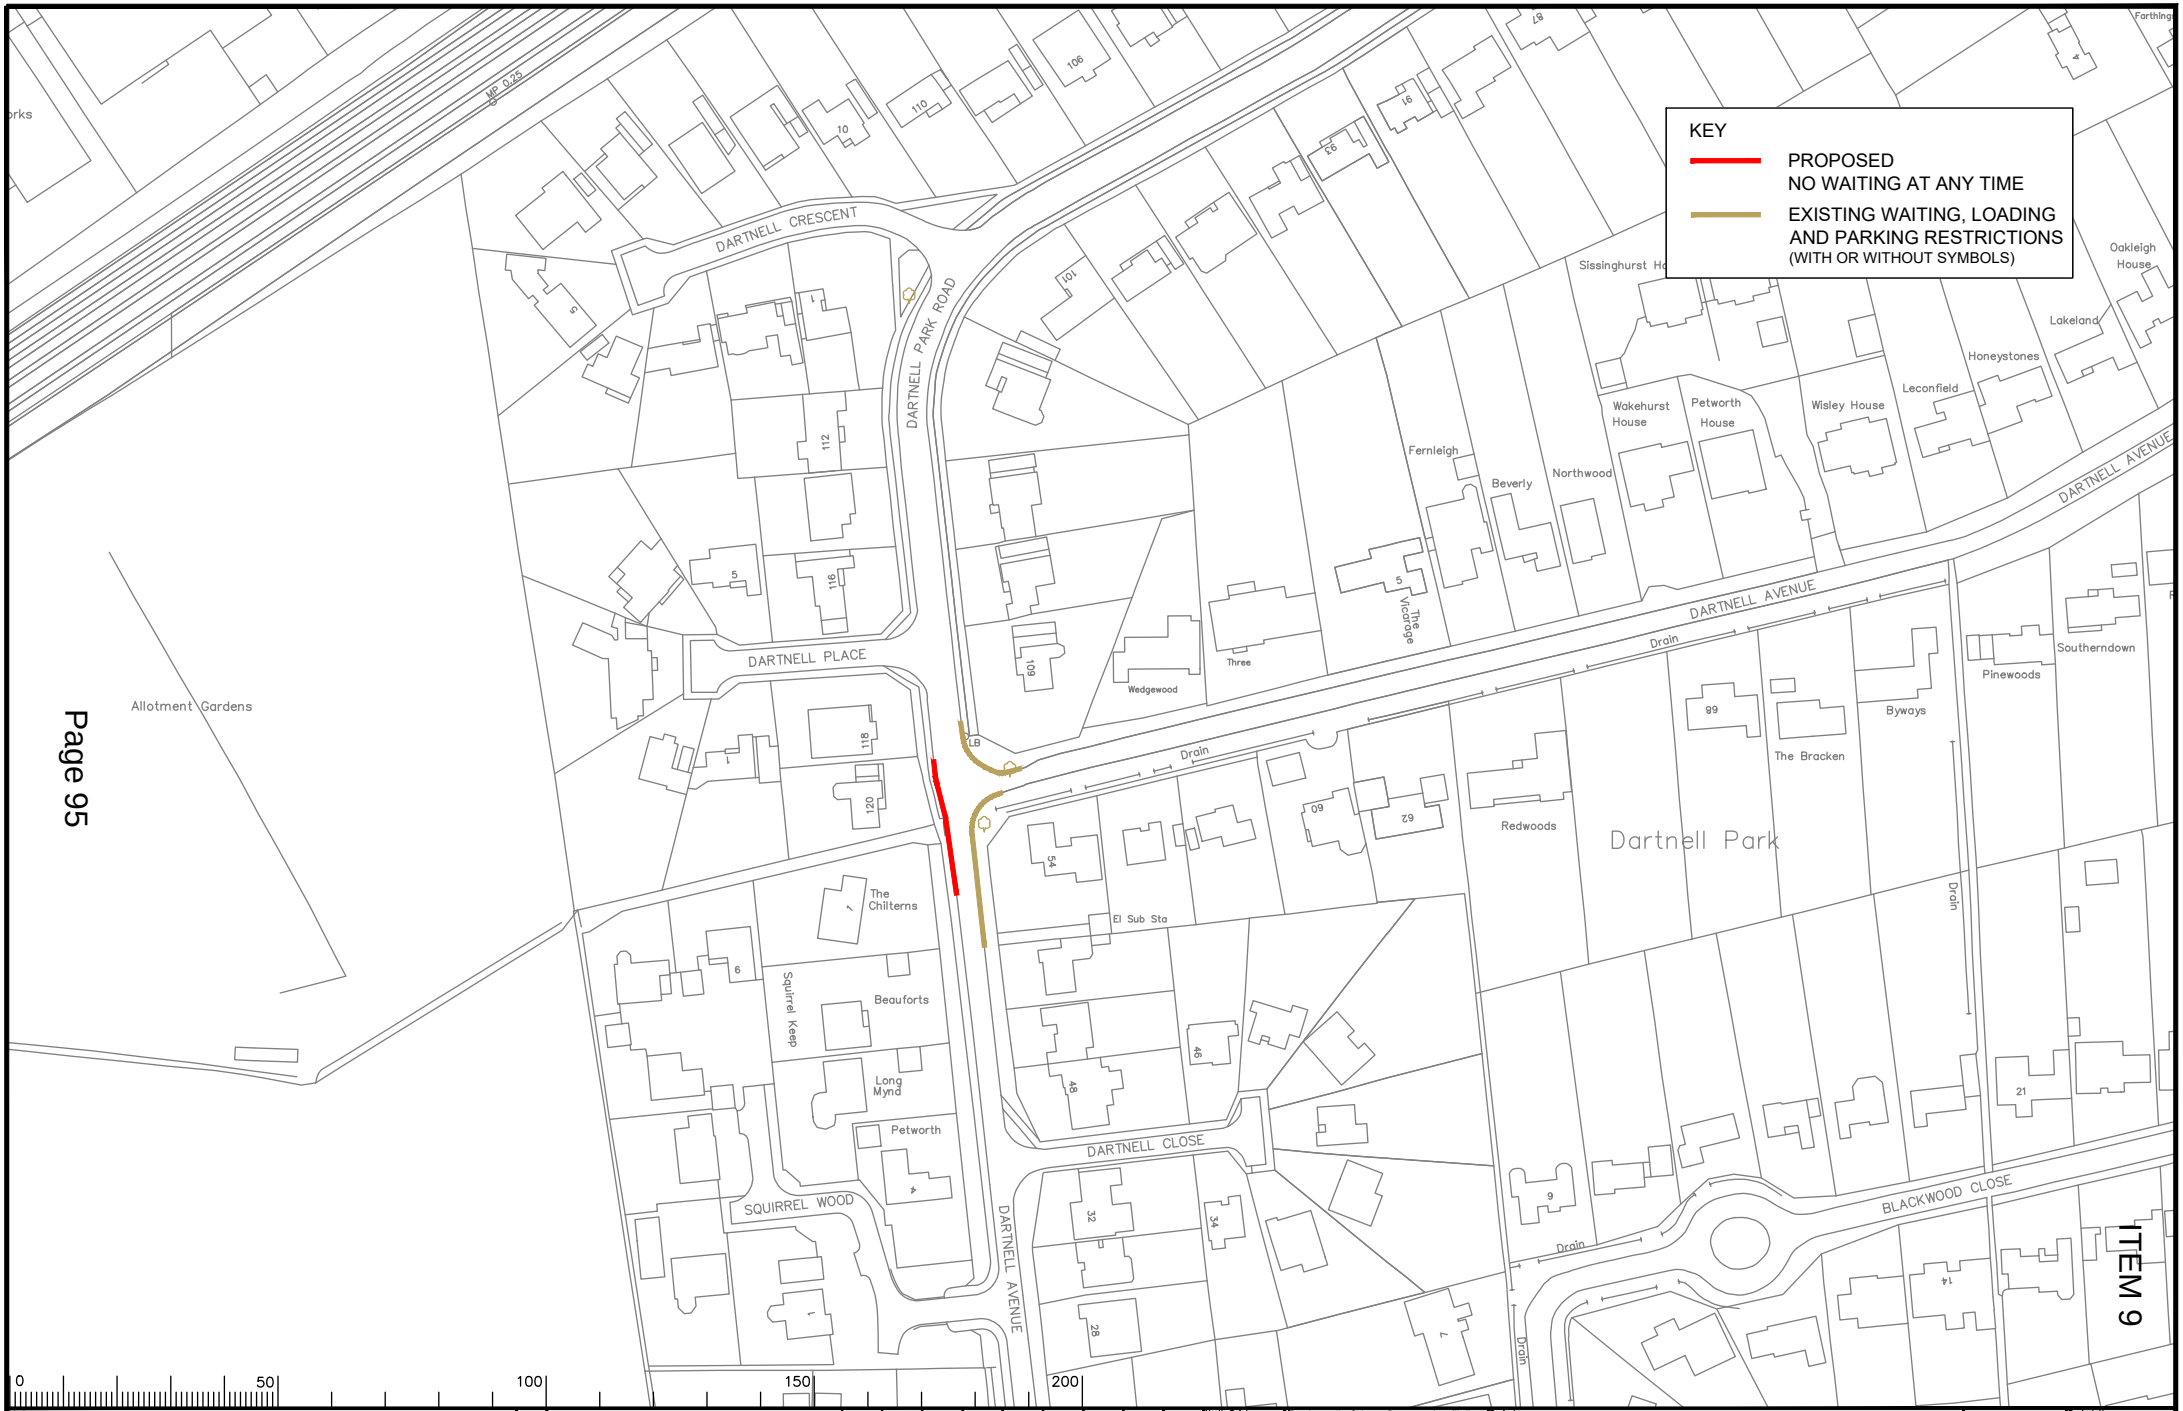


Page 95

ITEM 9

Notes

Rev.	Description	Drwn	Sig.	Date	Chkd	Sig.	Date	Appr	Sig.	Date
A	RESTRICTIONS AMENDED	CAH	CAH	12.20	PW	PW	12.20	DC	DC	12.20
B	RESTRICTIONS REVISED	RB	RB	01.22	PW	PW	01.22	DC	DC	01.22

Scale 1:1250

North Point

'Based upon the Ordnance Survey mapping with the permission of the Controller of Her Majesty's Stationery Office © Crown copyright. Unauthorised reproduction infringes Crown copyright and may lead to prosecution or civil proceedings.' Surrey County Council LA 076872 1996.

Drawn by	RB	Sig. RB	Date 01.22
Checked by originator	PW	Sig. PW	Date 01.22
Approved by	DC	Sig. DC	Date 01.22

Project
WEST BYFLEET DPE
WOKING


Drawing
IMPLEMENTED TRAFFIC ORDERS

SHEET OF

SURREY COUNTY COUNCIL

Project No. 3282/WOK
Contract
Sheet No.
Drawing No. 20124
Rev. B
Classification PROPOSED

A3

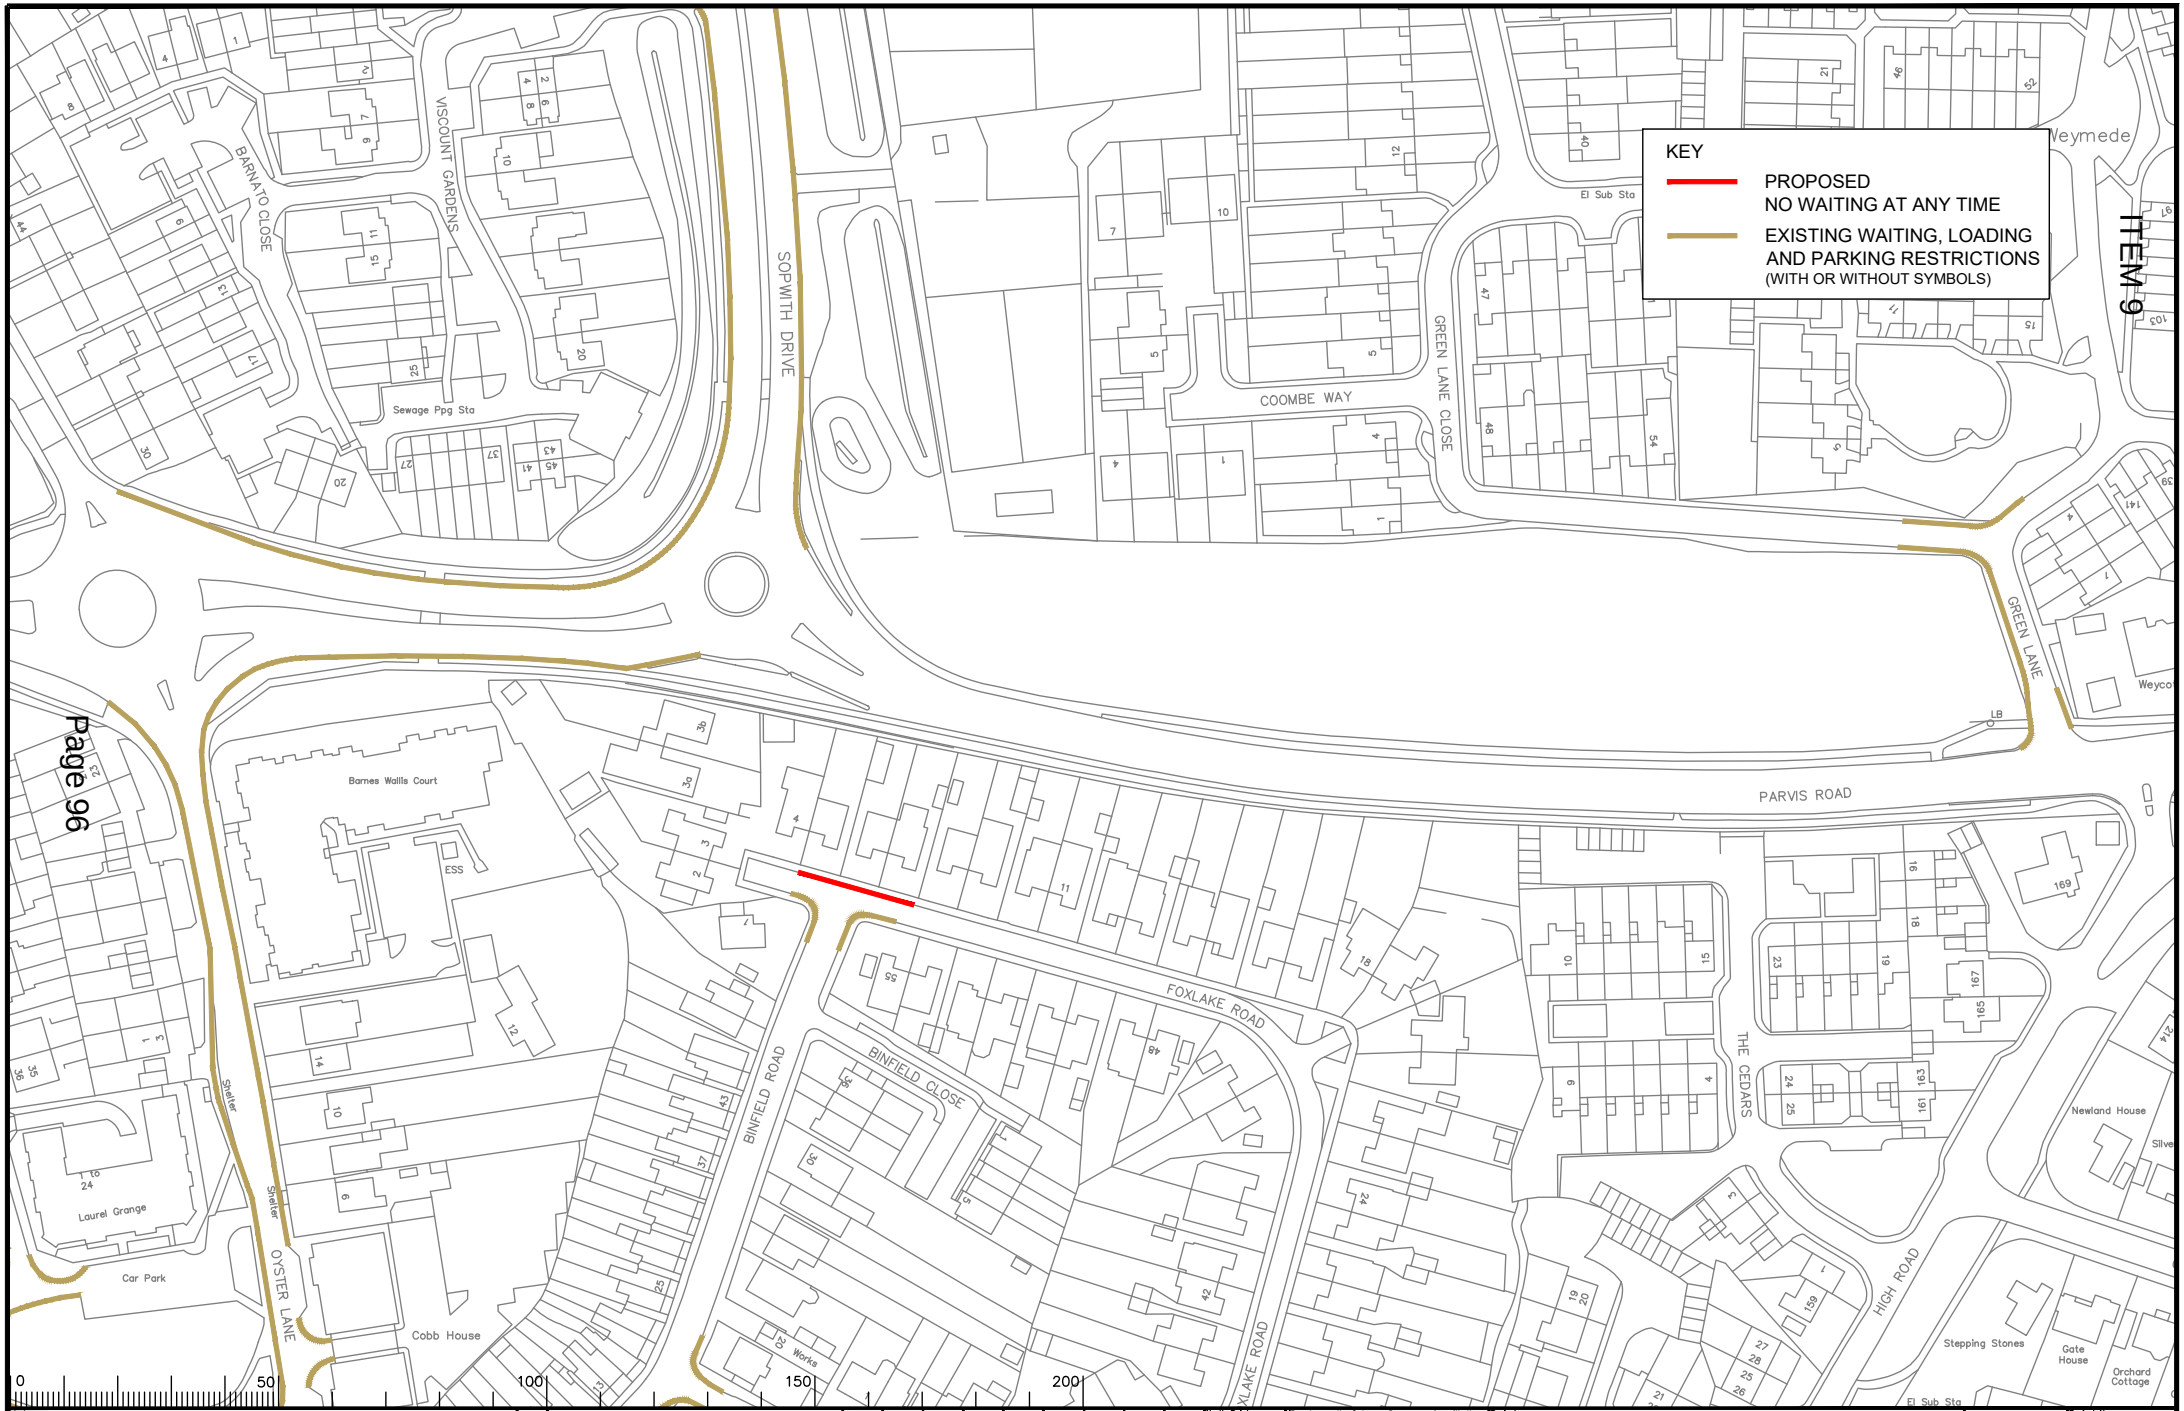

Notes

Rev.	Description	Drwn	Sig.	Date	Chkd	Sig.	Date	Appr	Sig.	Date
A	RESTRICTIONS AMENDED	CAH	CAH	12.20	PW	PW	12.20	DC	DC	12.20
B	RESTRICTIONS REVISED	RB	RB	01.22	PW	PW	01.22	DC	DC	01.22

Scale 1:1250

North Point

'Based upon the Ordnance Survey mapping with the permission of the Controller of Her Majesty's Stationery Office © Crown copyright. Unauthorised reproduction infringes Crown copyright and may lead to prosecution or civil proceedings.' Surrey County Council LA 076872 1996.

Drawn by	RB	Sig. RB	Date 01.22
Checked by originator	PW	Sig. PW	Date 01.22
Approved by	DC	Sig. DC	Date 01.22

Project
THE BYFLEETS DPE
WOKING


Drawing
IMPLEMENTED TRAFFIC ORDERS

SHEET OF

SURREY COUNTY COUNCIL

Project No. 3282WOK
Contract
Sheet No.
Drawing No. 20117
Rev. B
Classification PROPOSED

A3

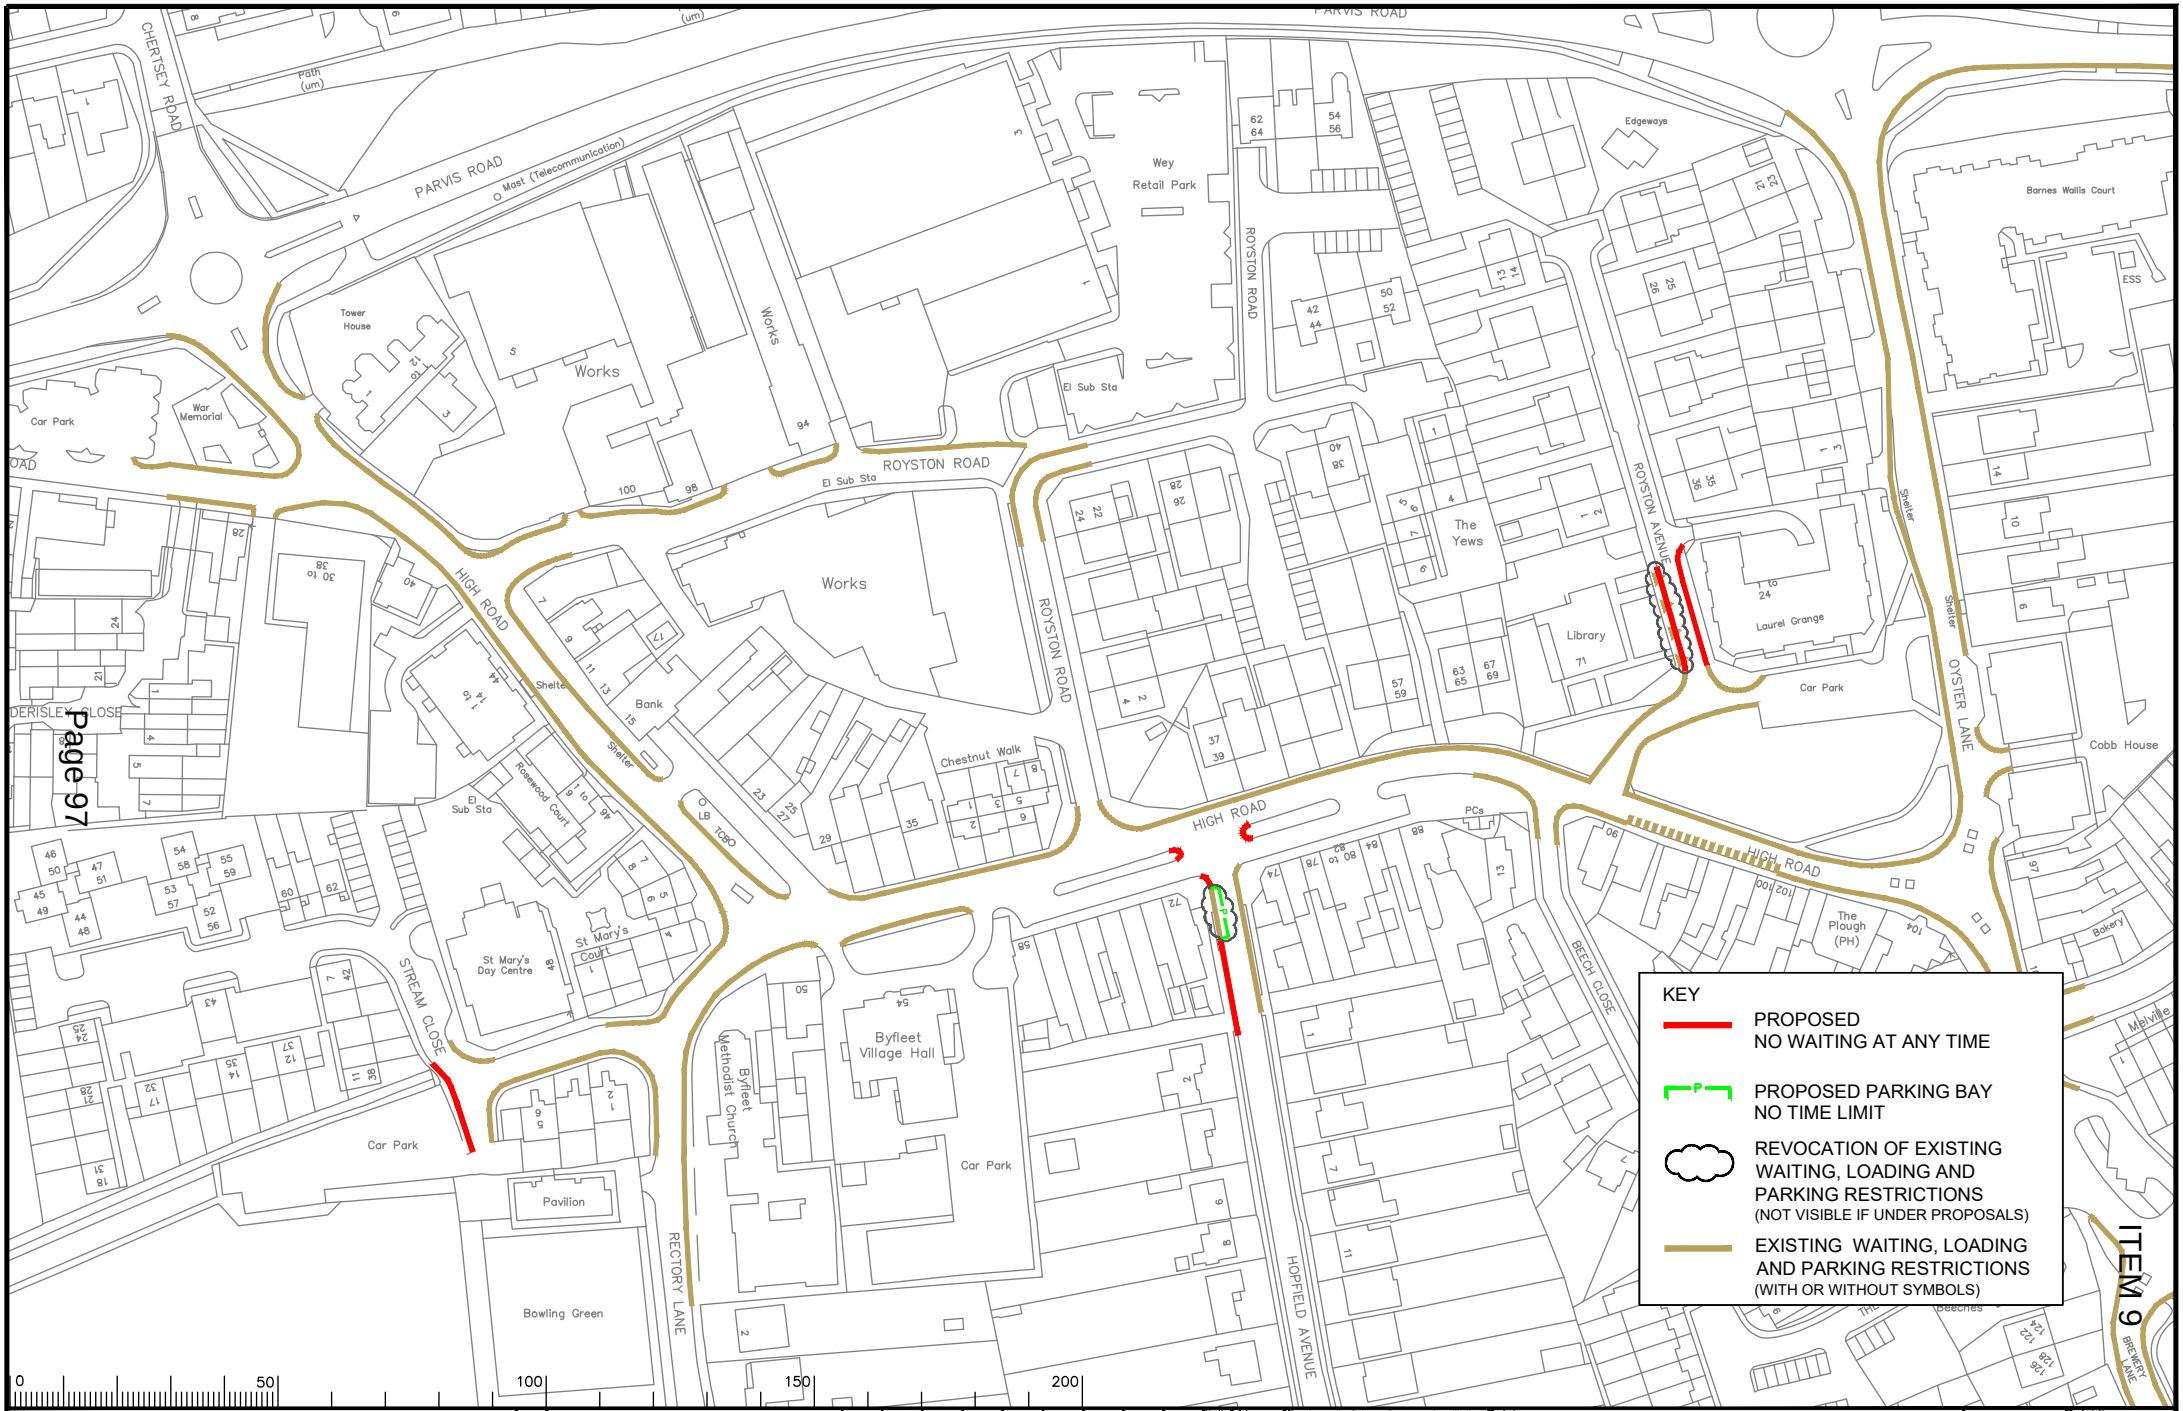

Notes

Rev.	Description	Drwn	Sig.	Date	Chkd	Sig.	Date	Appr	Sig.	Date
A	RESTRICTIONS AMENDED	CAH	CAH	08.19	PW	PW	08.19	DC	DC	08.19
B	RESTRICTIONS AMENDED	CAH	CAH	12.20	PW	PW	12.20	DC	DC	12.20
C	RESTRICTIONS REVISED	RB	RB	01.22	PW	PW	01.22	DC	DC	01.22

Scale 1:1250

North Point

Based upon the Ordnance Survey mapping with the permission of the Controller of Her Majesty's Stationery Office © Crown copyright. Unauthorised reproduction infringes Crown copyright and may lead to prosecution or civil proceedings. Surrey County Council LA 076872 1996.

Drawn by	RB	Sig. RB	Date 01.22
Checked by originator	PW	Sig. PW	Date 01.22
Approved by	DC	Sig. DC	Date 01.22

Project: BYFLEET DPE
WOKING


Drawing: IMPLEMENTED TRAFFIC ORDERS

SHEET OF

SURREY COUNTY COUNCIL

Project No. 3282/WOK
Contract
Sheet No.
Drawing No. 20009
Rev. C
Classification PROPOSED

A3

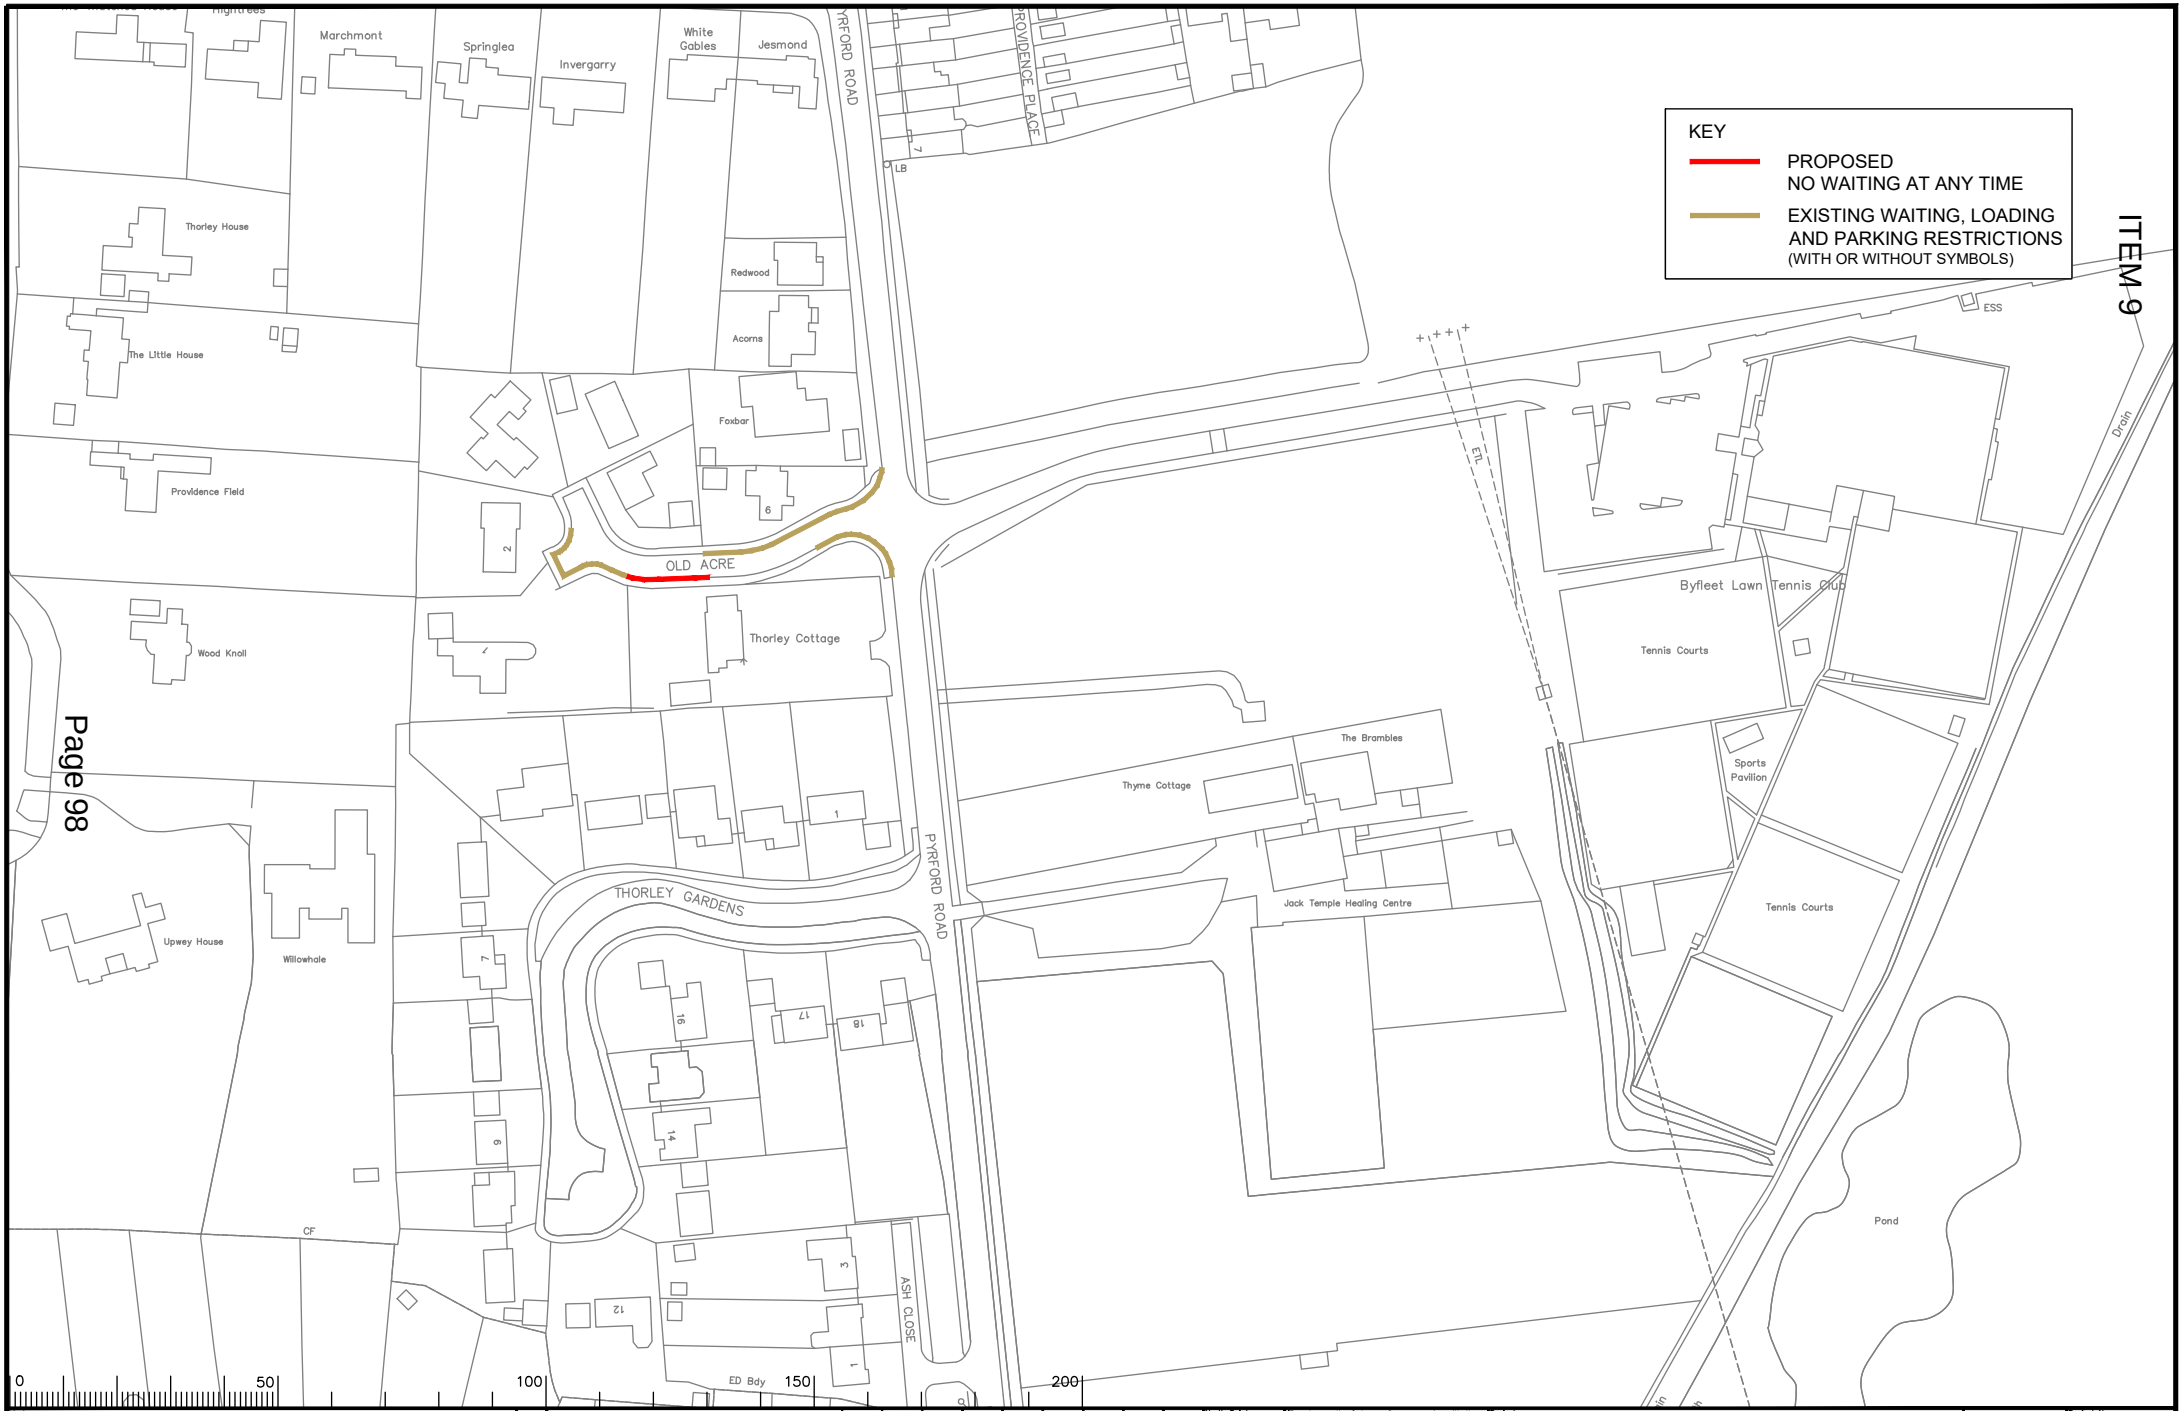

ITEM 9

Page 98

Notes

Rev.	Description	Drwn	Sig.	Date	Chkd	Sig.	Date	Appr	Sig.	Date
A	RESTRICTION AMENDED	CAH	CAH	08.19	PW	PW	08.19	DC	DC	08.19
B	RESTRICTION REVISED	RB	RB	01.22	PW	PW	01.22	DC	DC	01.22

File Name: G:\Users\rbandhoo\Desktop\3282 Parking Review 2022\3282 CAD The Byfleets – Review 2022\Old Acre (PDF) 3282 20220 B.dwg

North Point

'Based upon the Ordnance Survey mapping with the permission of the Controller of Her Majesty's Stationery Office © Crown copyright. Unauthorised reproduction infringes Crown copyright and may lead to prosecution or civil proceedings.' Surrey County Council LA 076872 1996.

		Sig.	Date
Drawn by	RB	RB	01.22
Checked by originator	PW	PW	01.22
Approved by	DC	DC	01.22

Project: THE BYFLEETS DPE
WOKING


Drawing: IMPLEMENTED TRAFFIC ORDERS

SHEET OF

SURREY COUNTY COUNCIL

Project No. 3282/WOK
Contract
Sheet No.
Drawing No. 20126 Rev. B
Classification PROPOSED

A3

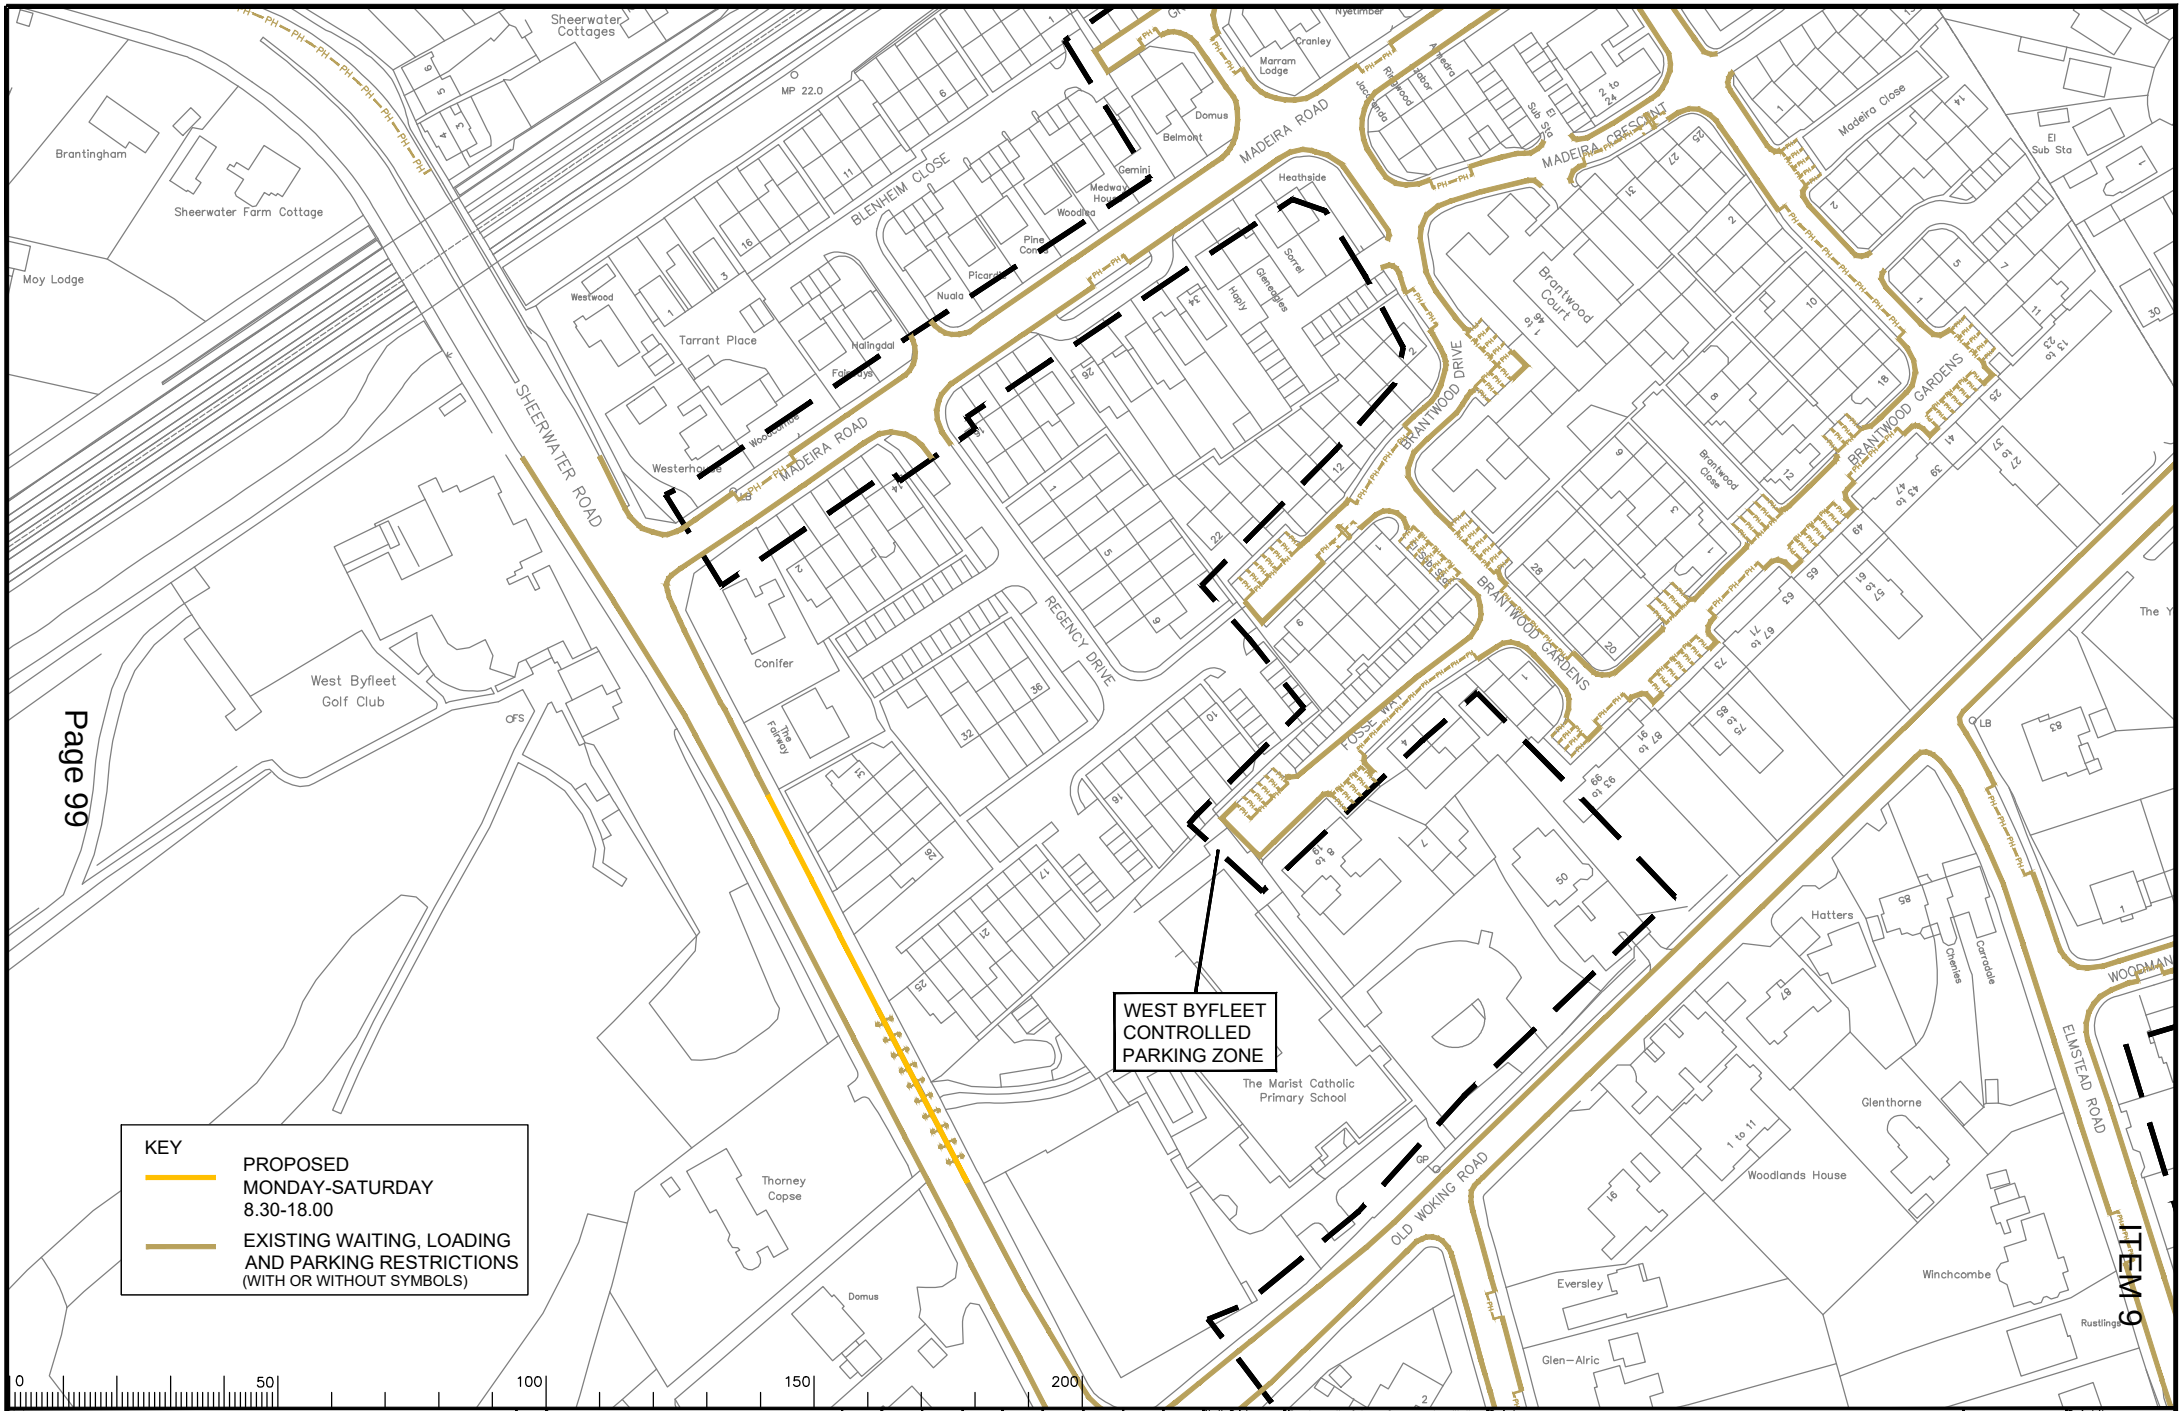

Notes

Rev.	Description	Drwn	Sig.	Date	Chkd	Sig.	Date	Appr	Sig.	Date
A	RESTRICTIONS AMENDED	CAH	CAH	08.19	PW	PW	08.19	DC	DC	08.19
B	RESTRICTIONS REVISED	RB	RB	01.22	PW	PW	01.22	DC	DC	01.22

Scale 1:1250

North Point

'Based upon the Ordnance Survey mapping with the permission of the Controller of Her Majesty's Stationery Office © Crown copyright. Unauthorised reproduction infringes Crown copyright and may lead to prosecution or civil proceedings.' Surrey County Council LA 076872 1996.

		Sig.	Date
Drawn by	RB	RB	01.22
Checked by originator	PW	PW	01.22
Approved by	DC	DC	01.22

Project: WEST BYFLEET DPE
WOKING


Drawing: IMPLEMENTED TRAFFIC ORDERS

SHEET OF

SURREY COUNTY COUNCIL

Project No. 3282/WOK
Contract Sheet No.
Drawing No. 20052
Rev. B
Classification PROPOSED

A3

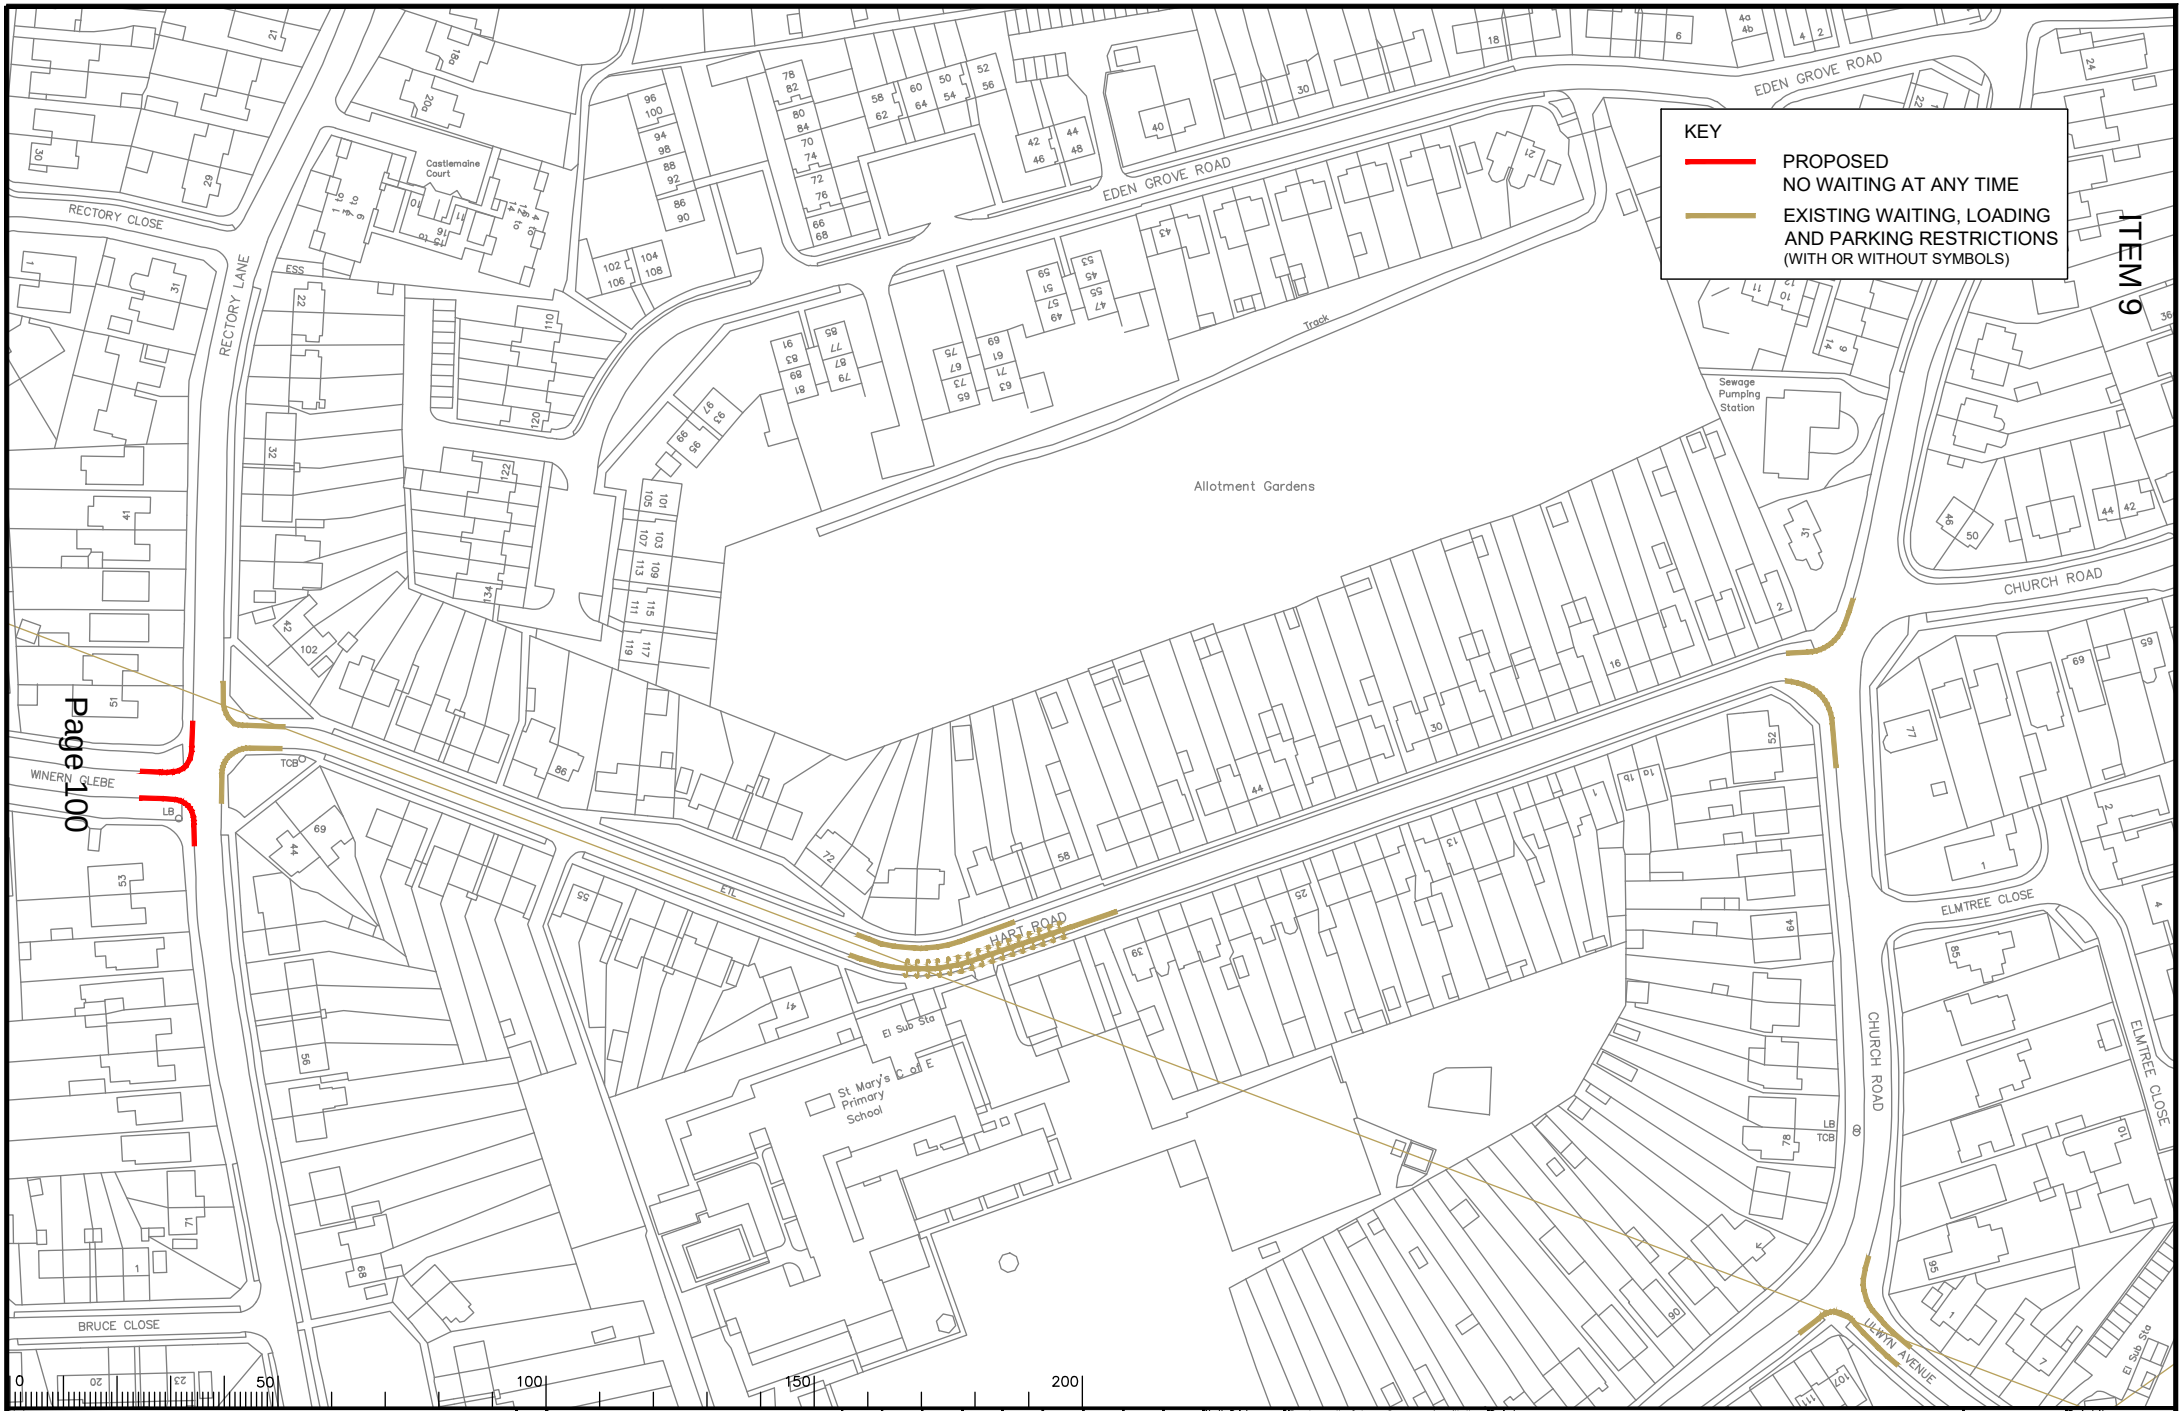

ITEM 9

Page 100

Notes

Rev.	Description	Drwn	Sig.	Date	Chkd	Sig.	Date	Appr	Sig.	Date
A	RESTRICTIONS AMENDED	CAH	CAH	08.19	PW	PW	08.19	DC	DC	08.19
B	RESTRICTIONS REVISED	RB	RB	01.22	PW	PW	01.22	DC	DC	01.22

File Name: C:\Users\rbandhoc\Desktop\3282 Parking Review 2022\3282 CAD The Byfleets – Review 2022\Winern Glebe (P[illegible]11_B.dwg

North Point

'Based upon the Ordnance Survey mapping with the permission of the Controller of Her Majesty's Stationery Office © Crown copyright. Unauthorised reproduction infringes Crown copyright and may lead to prosecution or civil proceedings.' Surrey County Council LA 076872 1996.

		Sig.	Date
Drawn by	RB	RB	01.22
Checked by originator	PW	PW	01.22
Approved by	DC	DC	01.22

Project: BYFLEET DPE
WOKING


Drawing: IMPLEMENTED TRAFFIC ORDERS

SHEET OF

SURREY COUNTY COUNCIL

Project No. 3282WOK
Contract
Sheet No.
Drawing No. 20011
Rev. B
Classification PROPOSED

A3

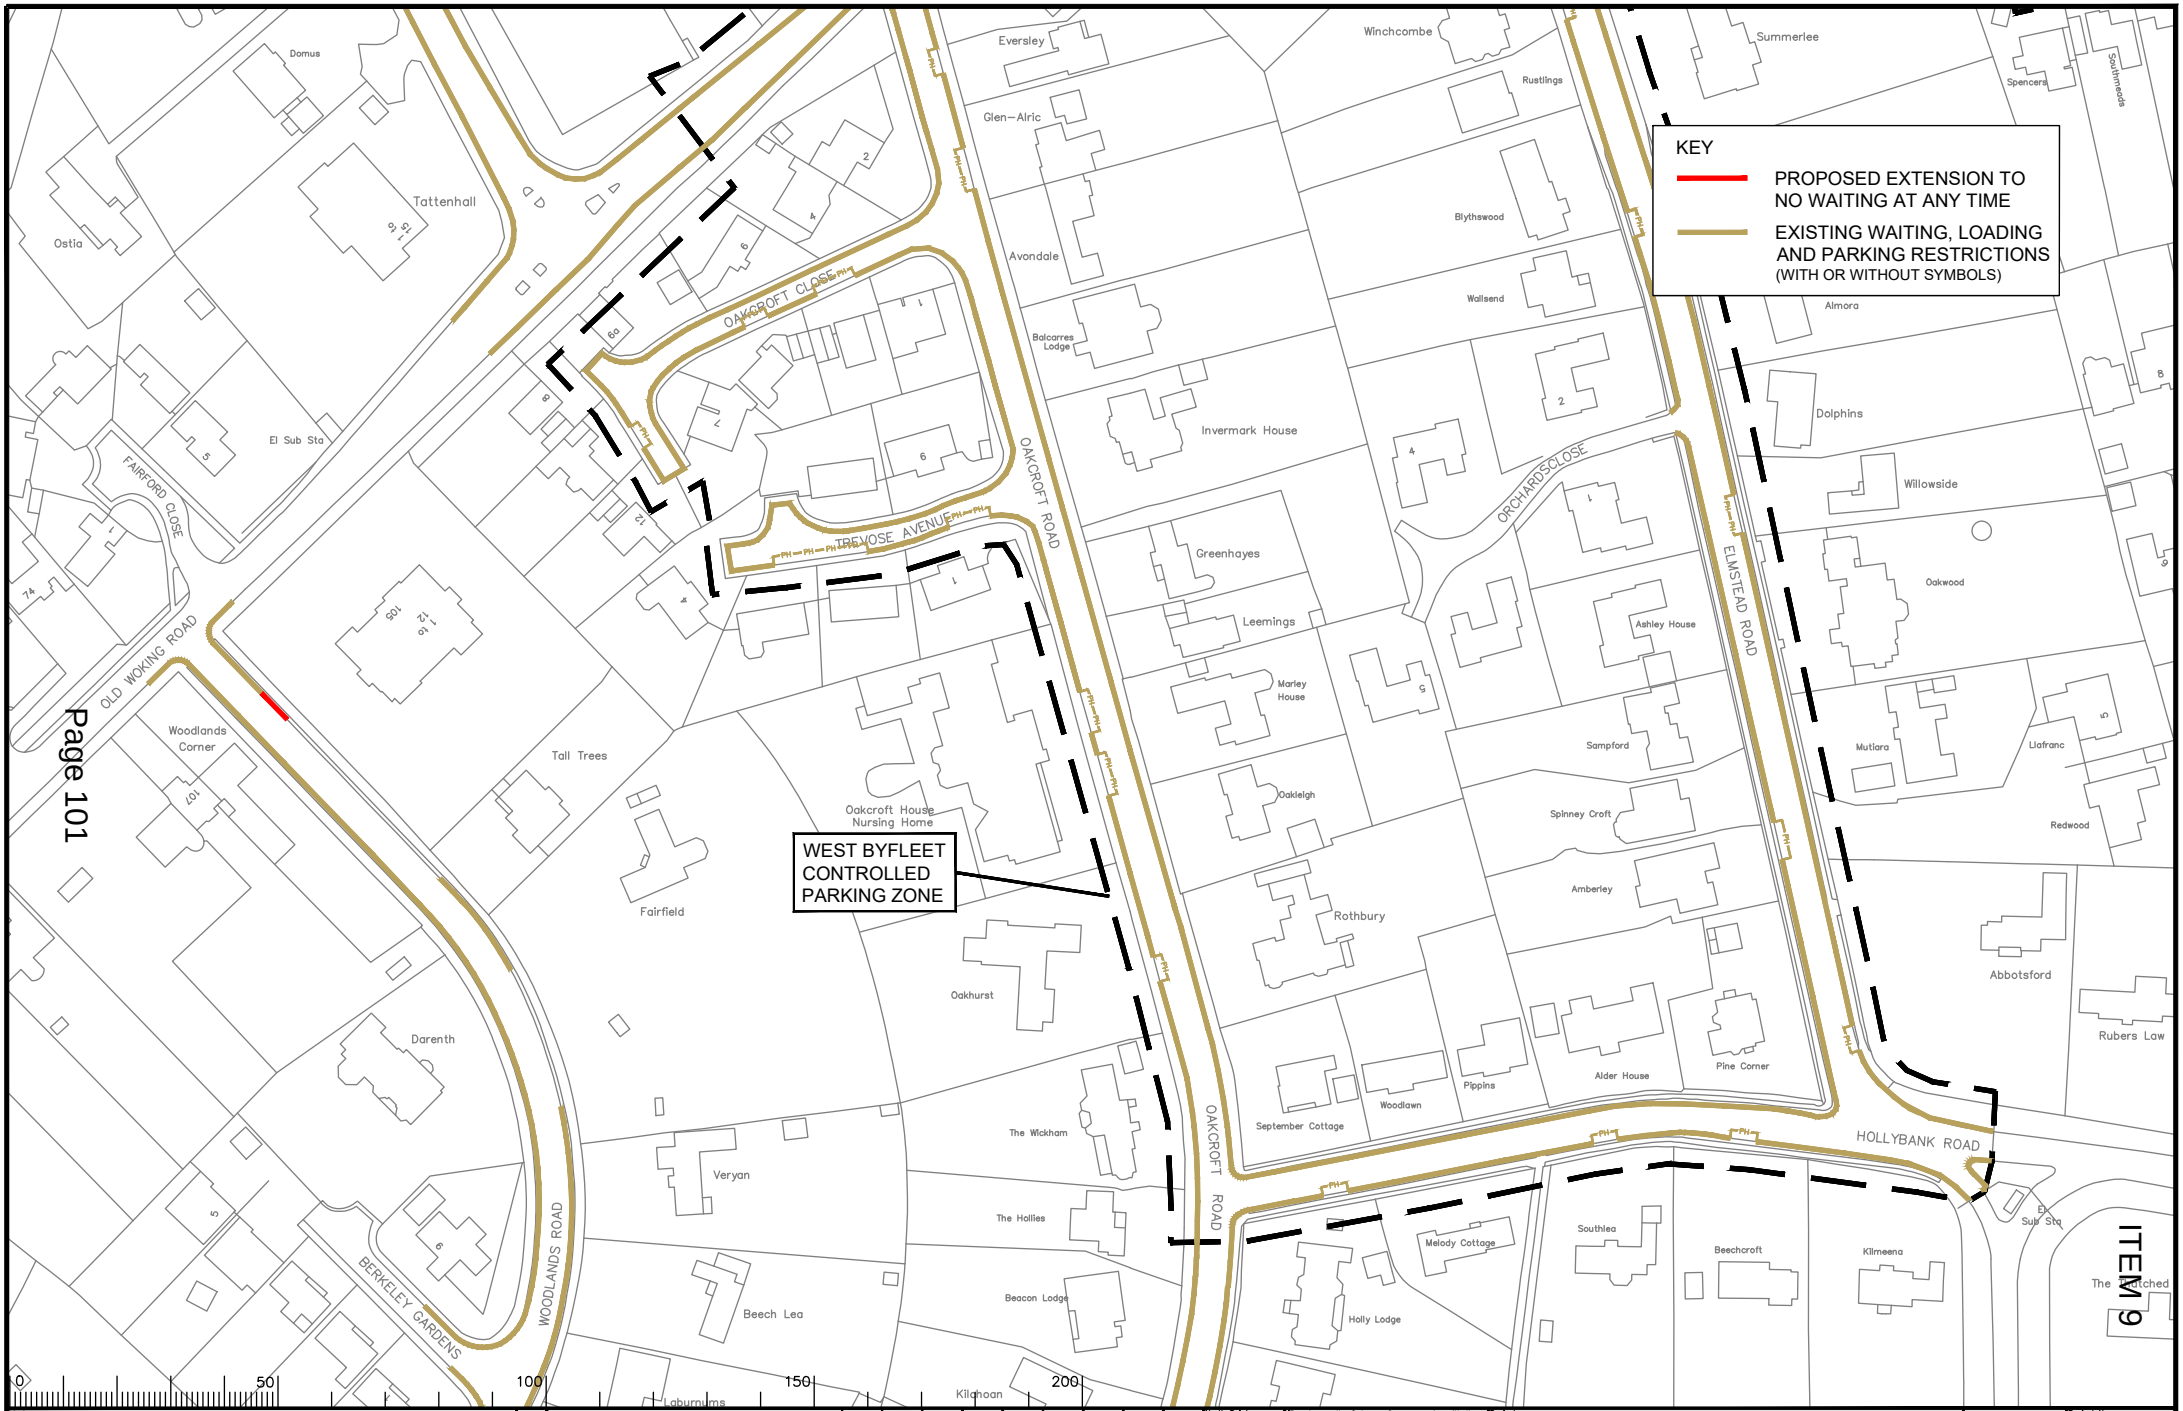

Notes

Rev.	Description	Drwn	Sig.	Date	Chkd	Sig.	Date	Appr	Sig.	Date
A	RESTRICTIONS AMENDED	CAH	CAH	05.19	PW	PW	05.19	DC	DC	05.19
B	RESTRICTIONS REVISED	RB	RB	01.22	PW	PW	01.22	DC	DC	01.22

Scale 1:1250

North Point

"Based upon the Ordnance Survey mapping with the permission of the Controller of Her Majesty's Stationery Office © Crown copyright. Unauthorised reproduction infringes Crown copyright and may lead to prosecution or civil proceedings." Surrey County Council LA 076872 1996.

Drawn by	RB	Sig. RB	Date 01.22
Checked by originator	PW	Sig. PW	Date 01.22
Approved by	DC	Sig. DC	Date 01.22

Project: WEST BYFLEET DPE
WOKING


Drawing: IMPLEMENTED TRAFFIC ORDERS

SHEET OF

SURREY COUNTY COUNCIL

Project No.	3282/WOK
Contract Sheet No.	
Drawing No.	20055
Rev.	B
Classification	PROPOSED

A3

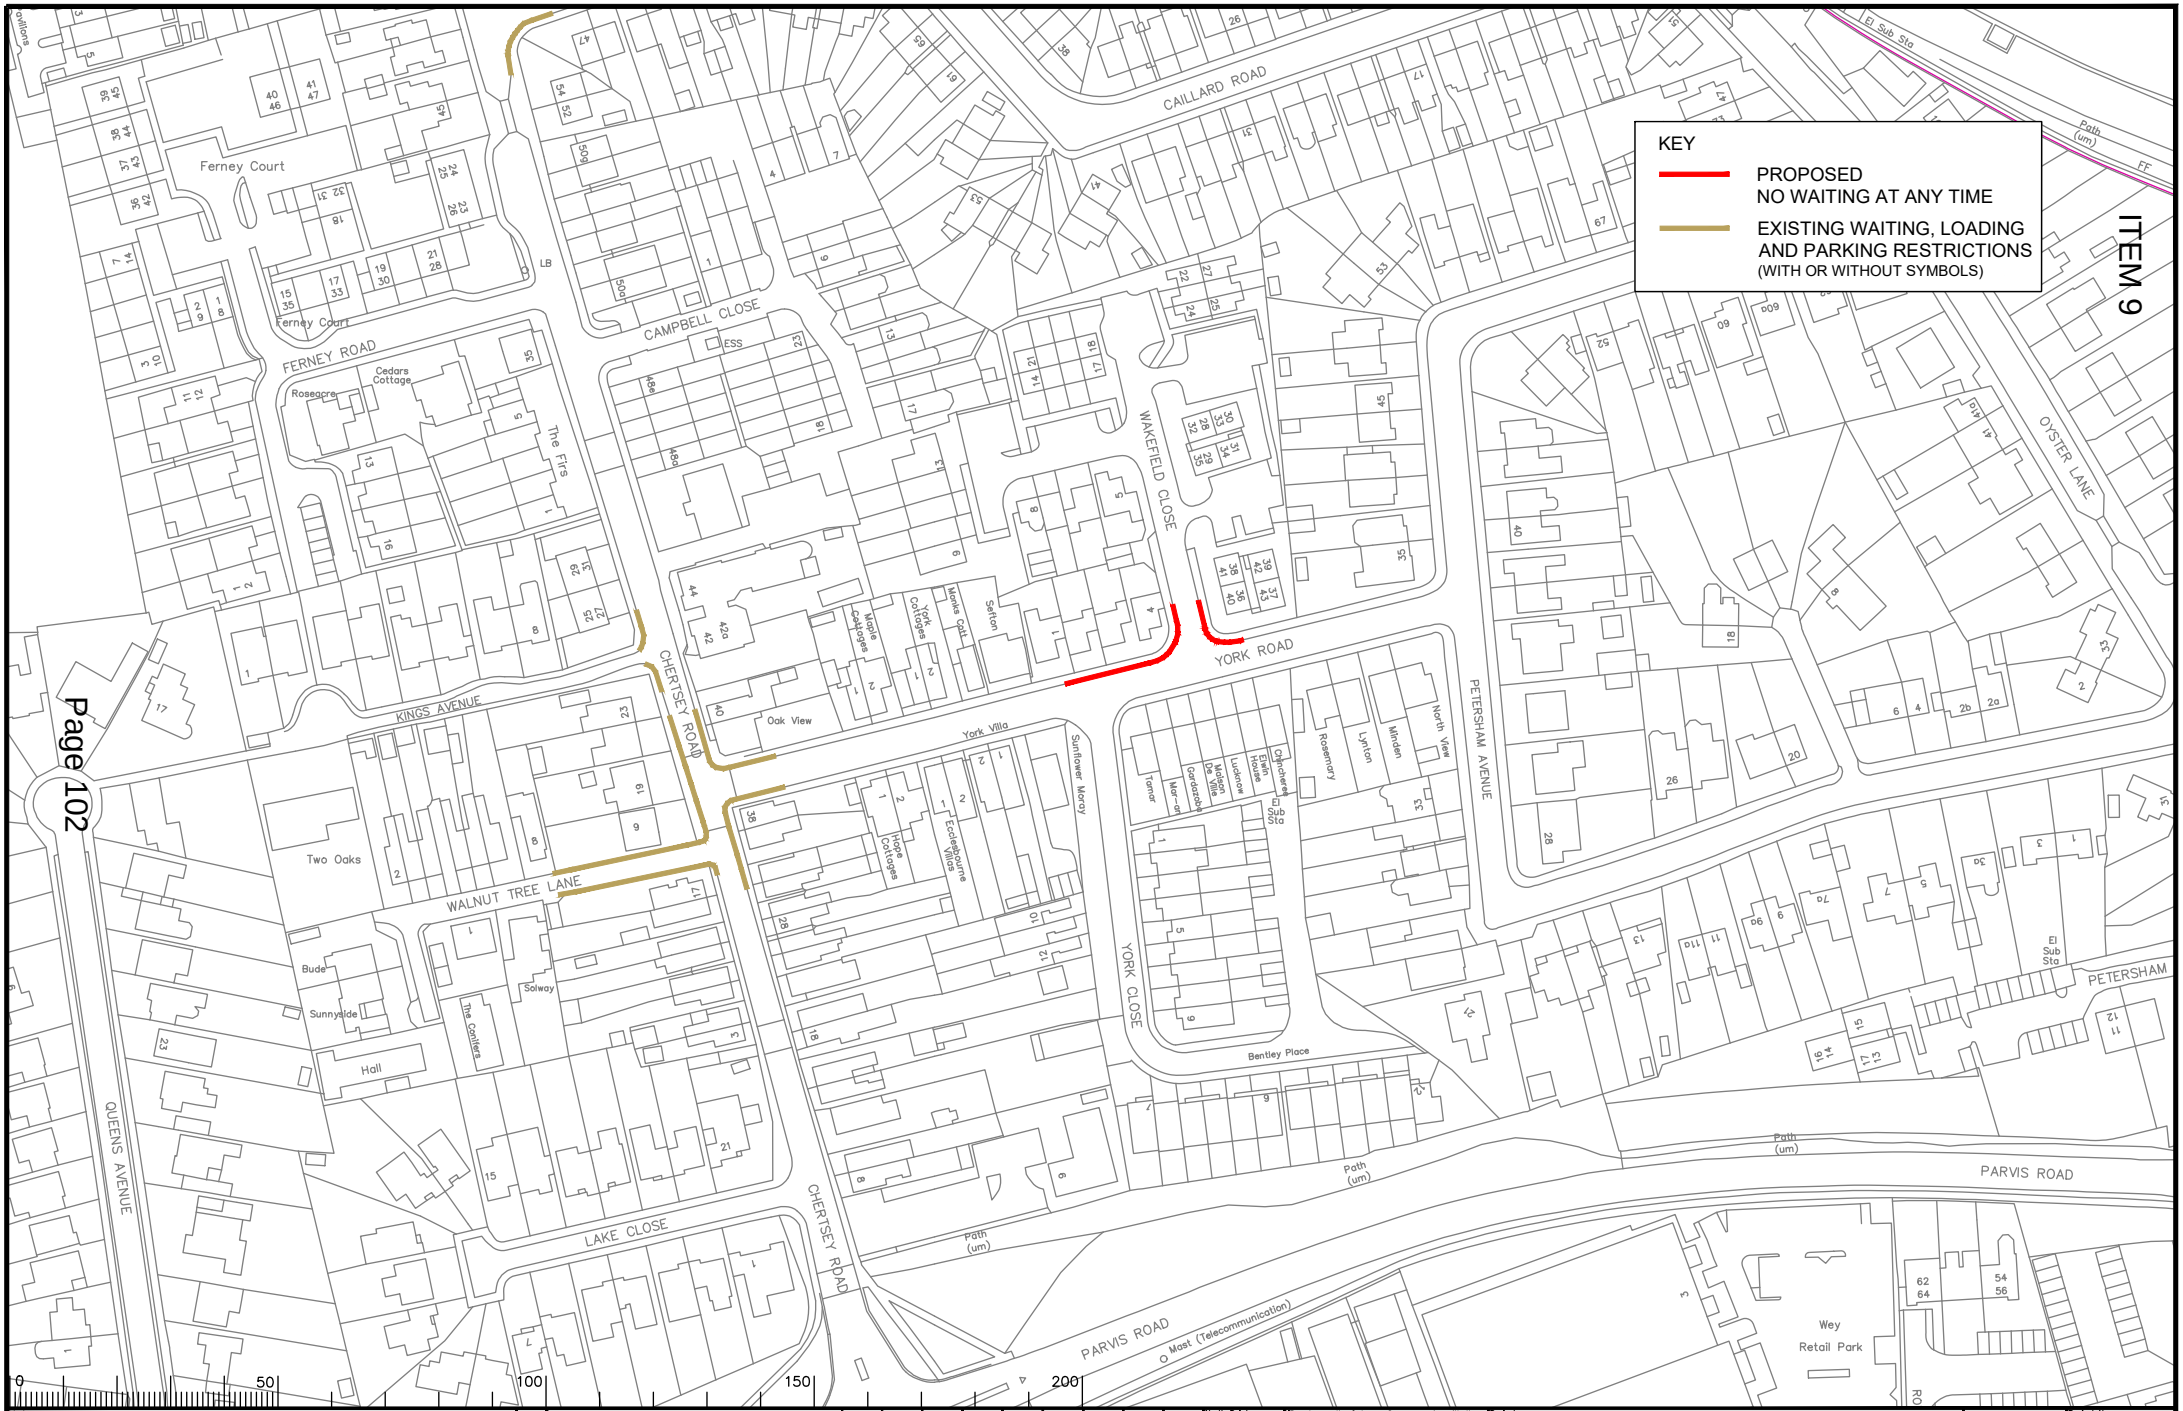

Notes

Rev.	Description	Drwn	Sig.	Date	Chkd	Sig.	Date	Appr	Sig.	Date
A	RESTRICTION AMENDED	CAH	CAH	09.20	PW	PW	09.20	DC	DC	09.20
B	RESTRICTION REVISED	RB	RB	01.22	PW	PW	01.22	DC	DC	01.22

File Name: C:\Users\rbandhoo\Desktop\3282 Parking Review 2022\3282 CAD The Byfleets – Review 2022\York Rd Jct Wakefield Close (PDF) 3282-20008_B.dwg

North Point

Based upon the Ordnance Survey mapping with the permission of the Controller of Her Majesty's Stationery Office © Crown copyright. Unauthorised reproduction infringes Crown copyright and may lead to prosecution or civil proceedings. Surrey County Council LA 076872 1996.

Drawn by	RB	Sig. RB	Date 01.22
Checked by originator	PW	Sig. PW	Date 01.22
Approved by	DC	Sig. DC	Date 01.22

Project: BYFLEET DPE
WOKING


Drawing: IMPLEMENTED TRAFFIC ORDERS

SHEET OF

SURREY COUNTY COUNCIL

Project No.	3282WOK
Contract Sheet No.	
Drawing No.	20008
Rev.	B
Classification	PROPOSED

A3

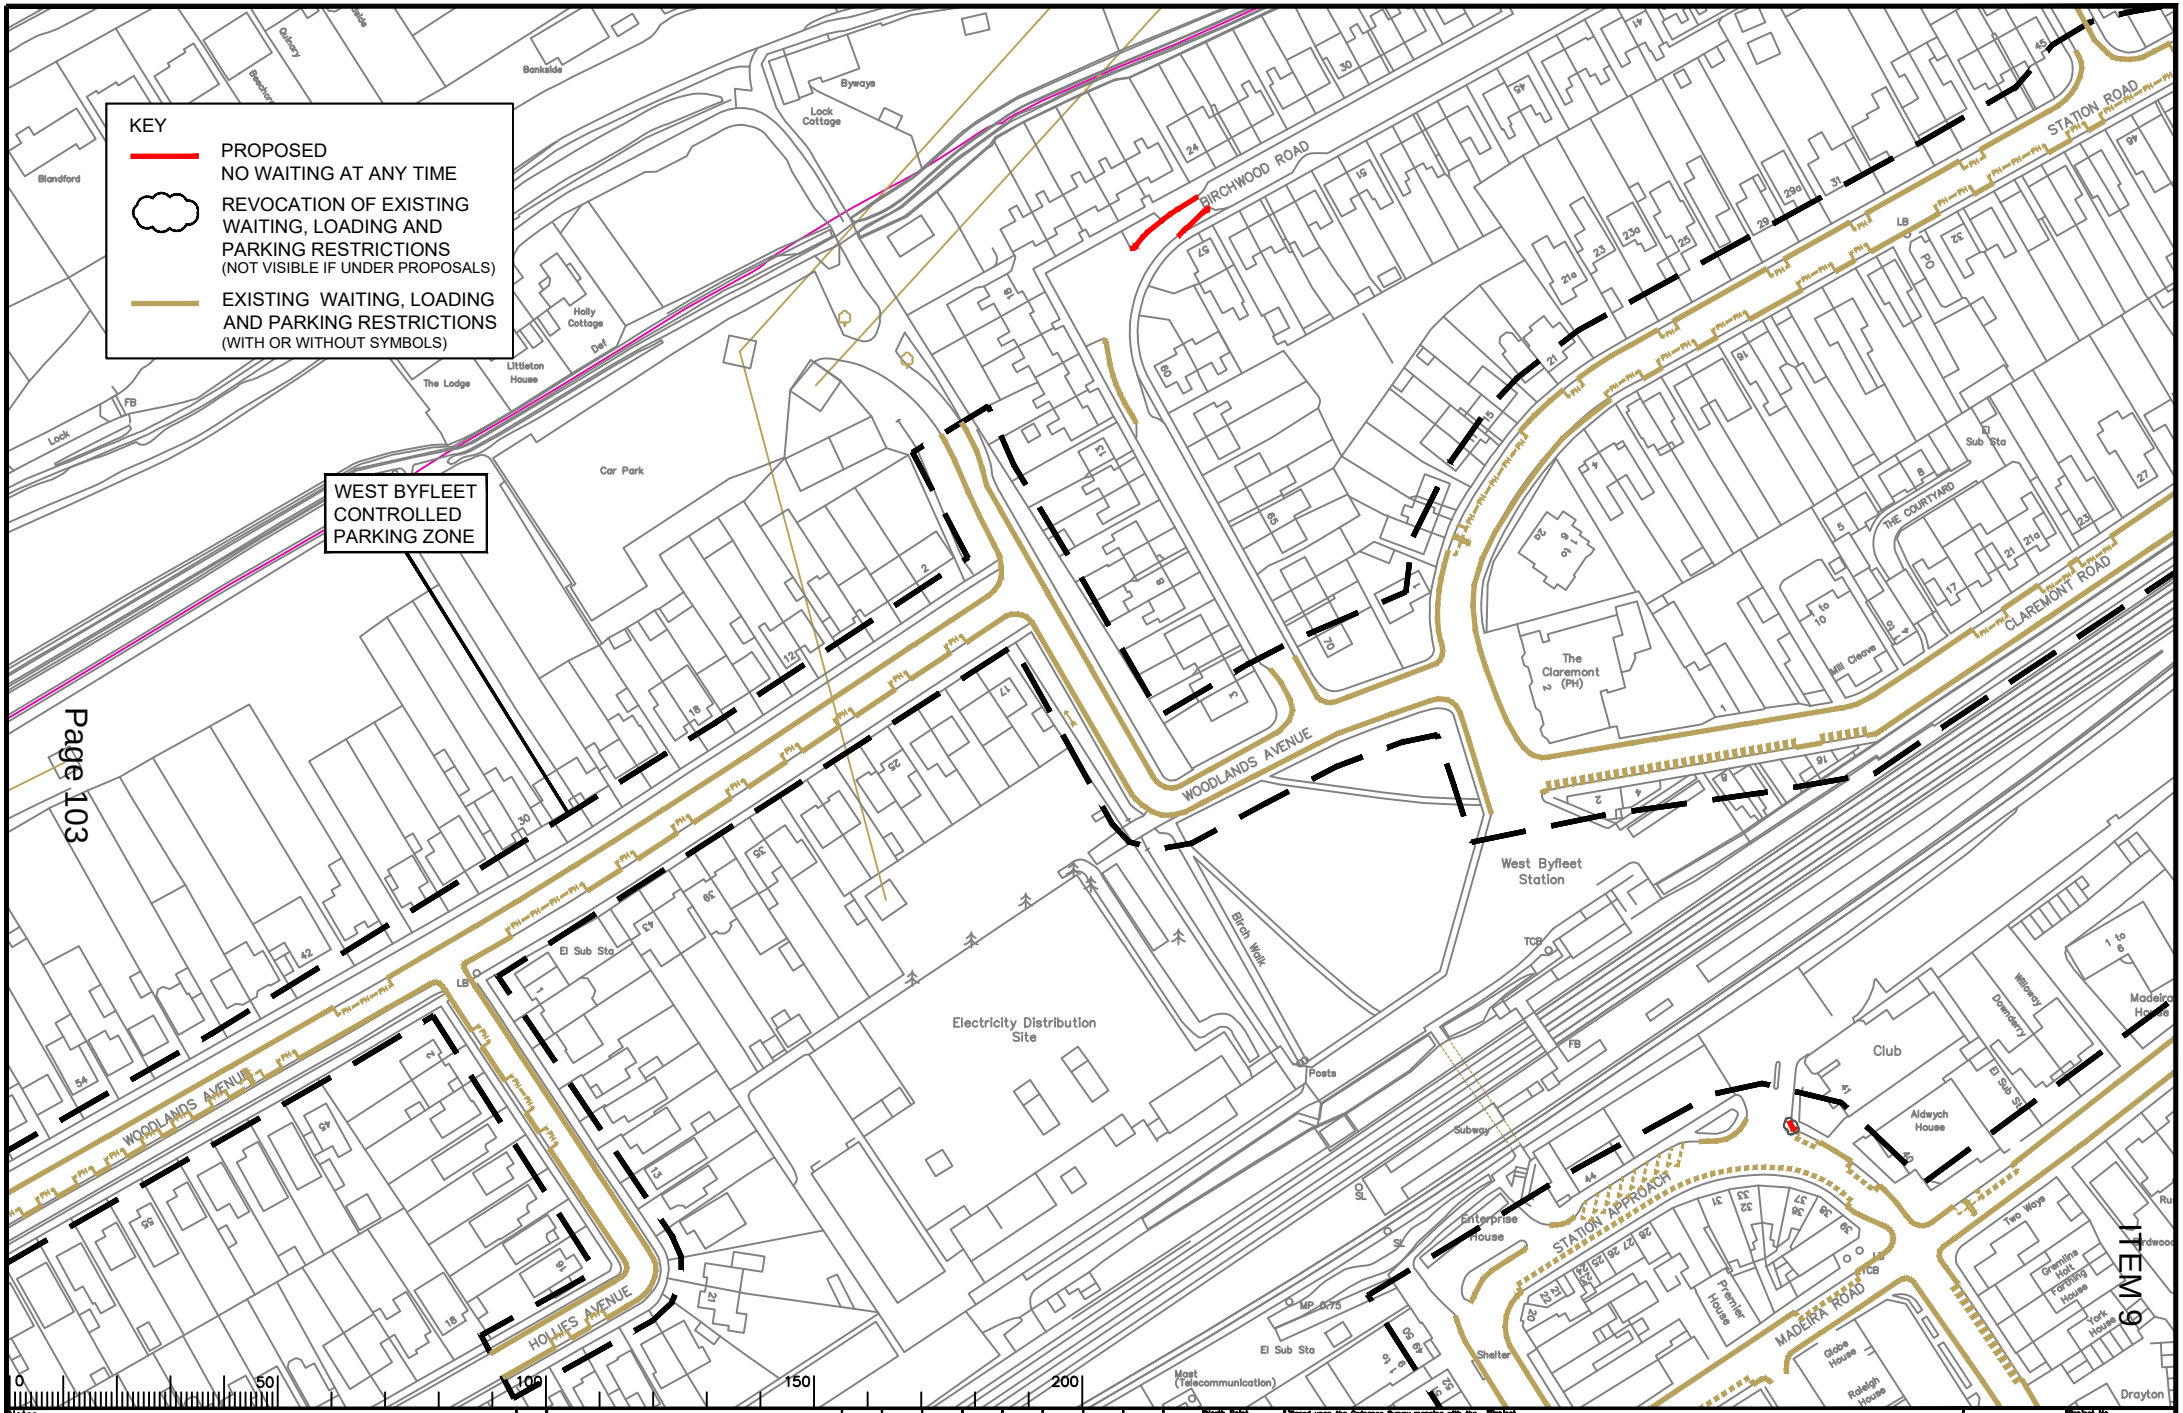

Notes

Rev.	Description	Drwn	Sig.	Date	Chkd	Sig.	Date	Appr	Sig.	Date
A	RESTRICTIONS AMENDED	CAH	CAH	08.19	PW	PW	08.19	DC	DC	08.19
B	RESTRICTIONS AMENDED	CAH	CAH	12.20	PW	PW	12.20	DC	DC	12.20
C	RESTRICTIONS REVISED	RB	RB	01.22	PW	PW	01.22	DC	DC	01.22

Scale 1:1250

North Point 01.22

Based upon the Ordnance Survey mapping with the permission of the Controller of Her Majesty's Stationery Office © Crown copyright. Unauthorised reproduction infringes Crown copyright and may lead to prosecution or civil proceedings. Surrey County Council LA 076872 1998.

Drawn by	RB	Sig.	RB	Date	01.22
Checked by originator	PW	Sig.	PW	Date	01.22
Approved by	DC	Sig.	DC	Date	01.22

Project: WEST BYFLEET DPE
WOKING

Drawing: IMPLEMENTED TRAFFIC ORDERS

SHEET OF

SURREY COUNTY COUNCIL

Project No. 3282/WOK
Contract Sheet No.
Drawing No. 20047
Rev. C
Classification PROPOSED

A3

This page is intentionally left blank