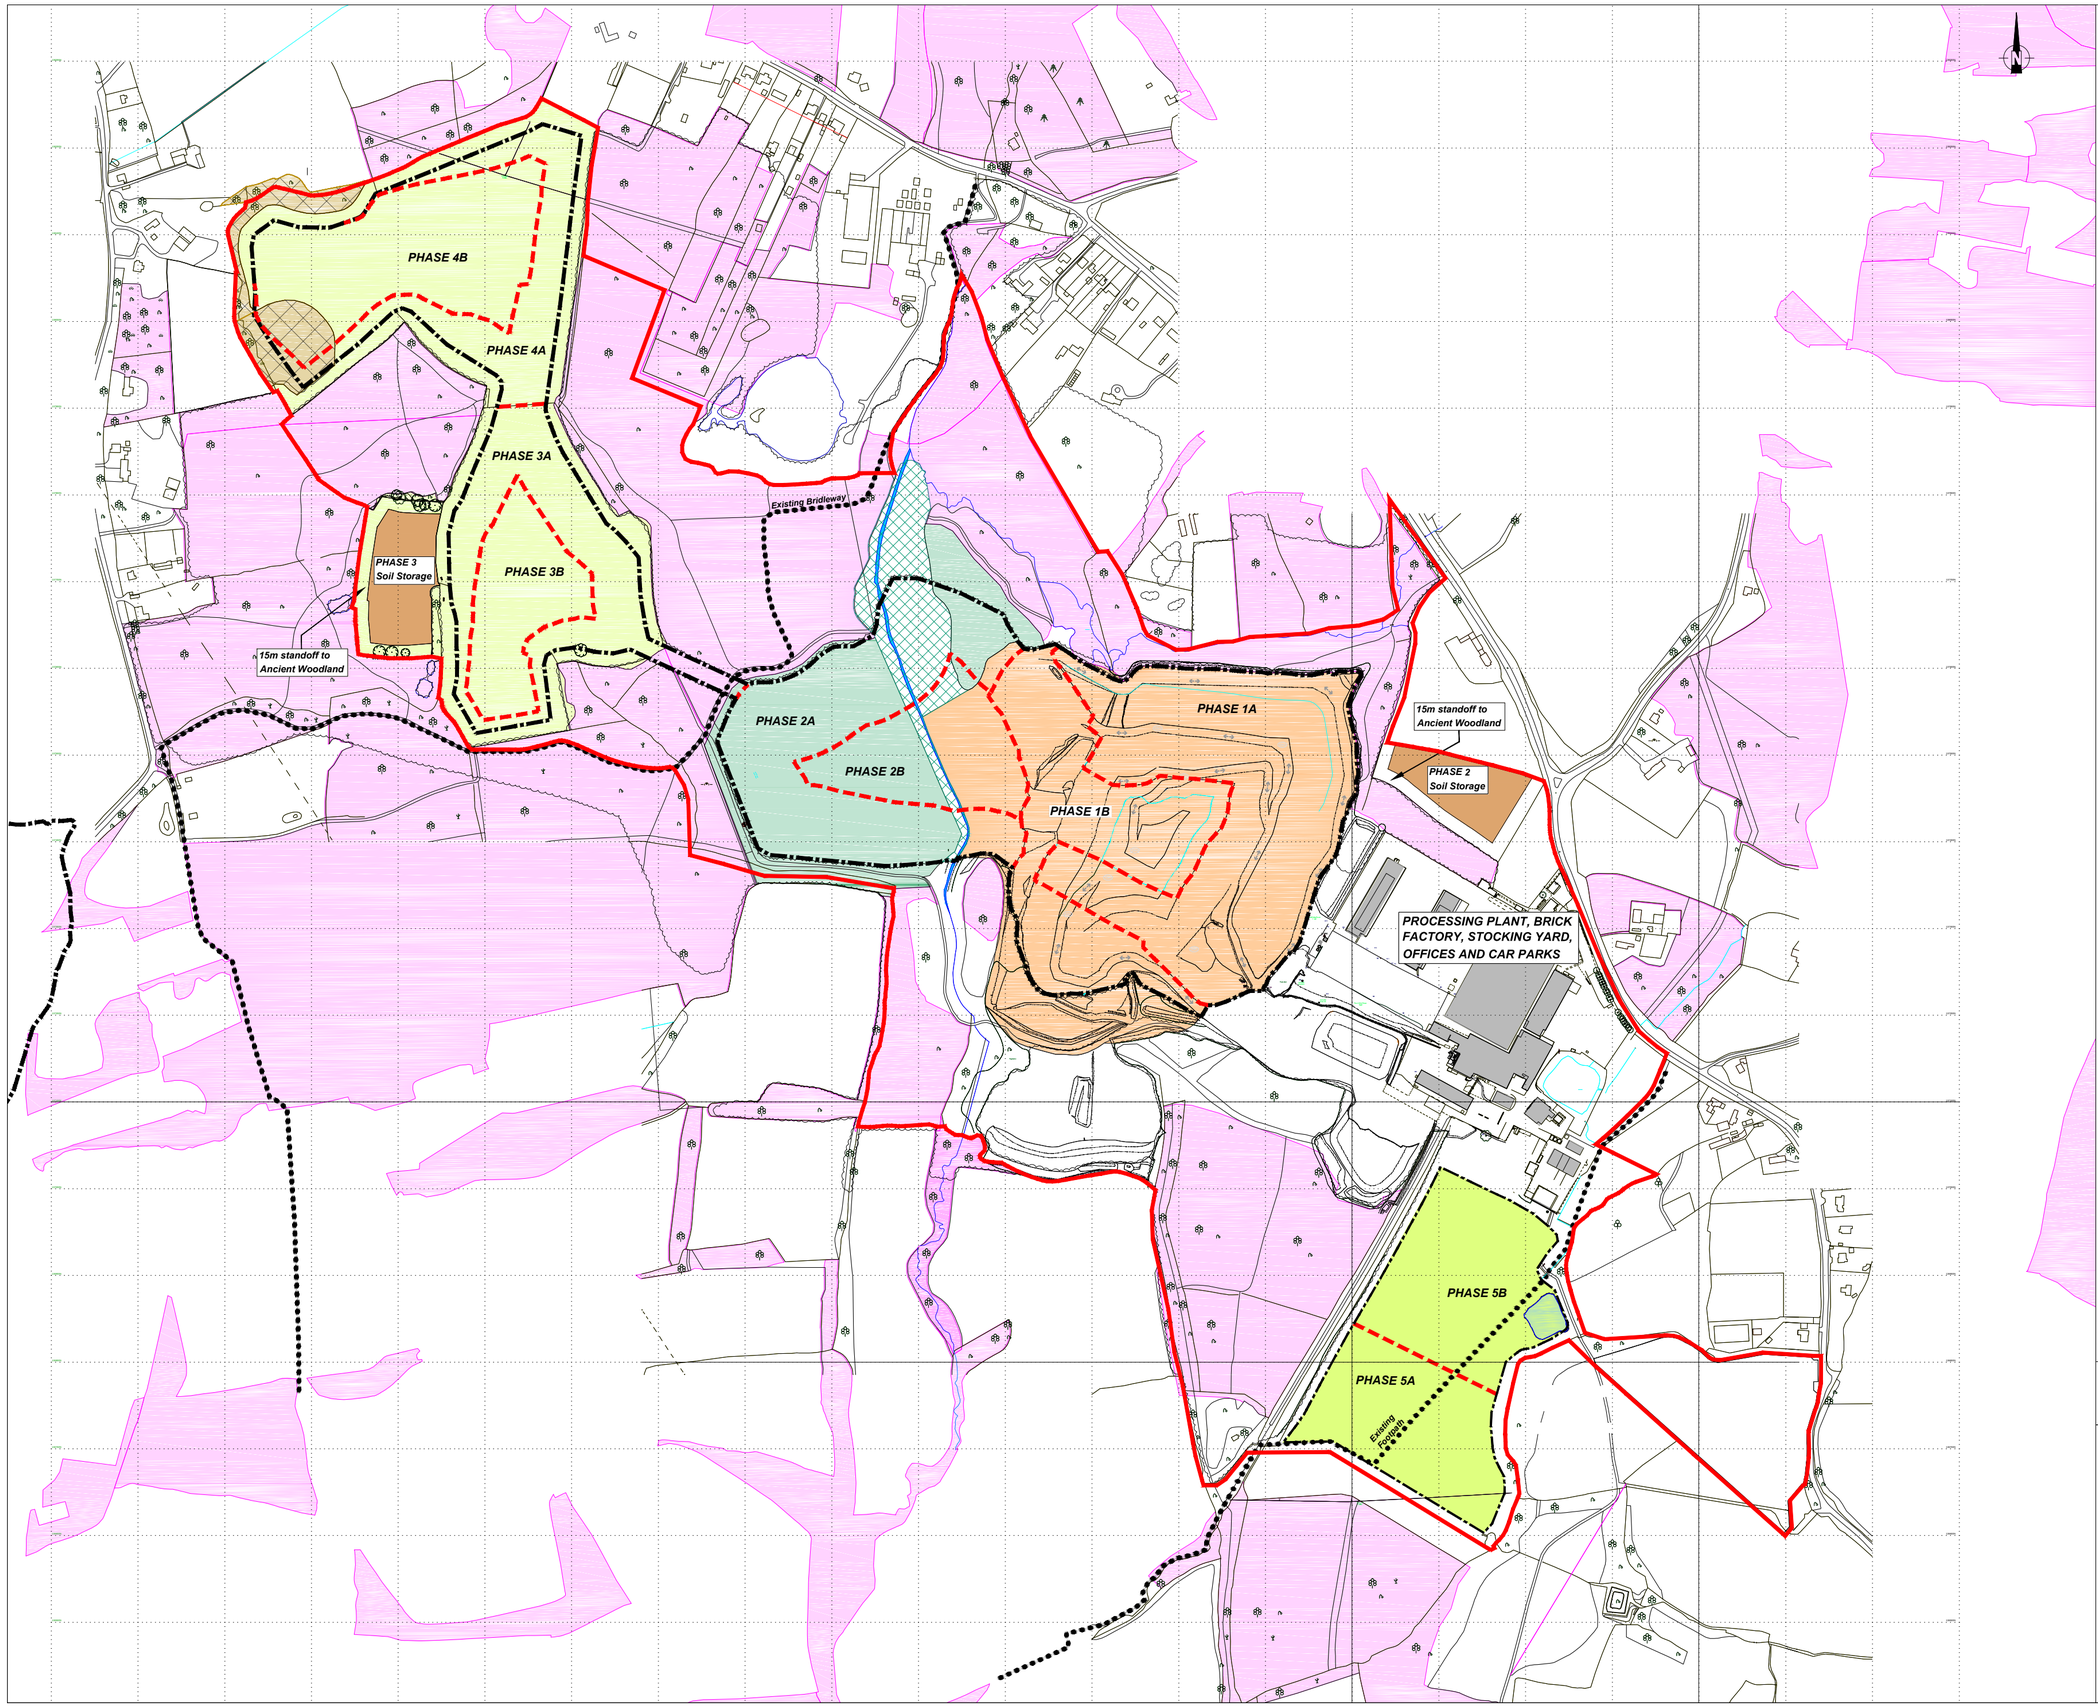

KEY

- APPLICATION BOUNDARY
- LIMIT OF EXTRACTION BOUNDARY
- PHASE BOUNDARY
- SOIL STORAGE AREAS
- EXISTING PUBLIC RIGHT OF WAY (AS INDICATED)
- ANCIENT SEMI NATURAL WOODLAND
- PLANTATION ON ANCIENT WOODLAND SITE
- BROADLEAVED WOODLAND
- ROUGH, SCRUBBY LAND
- AGRICULTURAL LAND
- STRIPPED AND/OR DISTURBED LAND

Rev.A: Paper size changed to A2 to allow scale to be set at 1:5000.
Revisions to extent of PAWS to match historical plan.
Rev.B: Footprints of soil stores altered to retain 15m standoff from Ancient Woodland
Rev. C: Revisions to Phase 5 extraction area to allow for retention of area of ecological interest

Client: Wienerberger Building Material Solutions

Site	EWHURST BRICKWORKS
Project	APPLICATION FOR SITE EXTENSION & TILEWORKS
Drawing Title	EXTRACTION PHASE AREAS PLAN
Date	MAY 2019
Drawing No.	EWH008Rev.C
Scale	1:5,000 @ A2
File Ref.	1905_020.003_EWH008Rev.C_Phase Areas
Revision	C

DB Landscape Consultancy
29 DALE LODGE ROAD
SUNNINGDALE
BERKSHIRE
SL5 0LY
T: 01344 624 709
M: 07736 083 383
david@dblc.co.uk
www.dblc.co.uk

This page is intentionally left blank