DO NOT SCALE

N

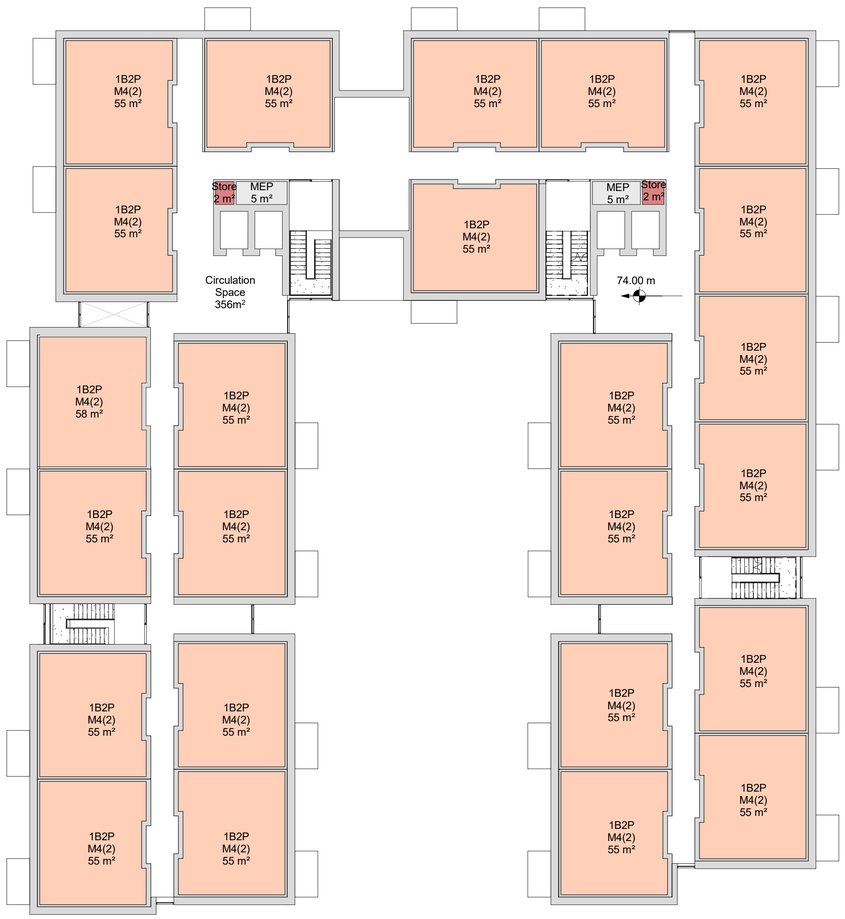

GRAPHIC SCALE: 1:200

0 4 8 12 16 20m

SAFETY, HEALTH AND ENVIRONMENTAL INFORMATION
In addition to the hazards/risks normally associated with the types of work detailed on this drawing, note the following:
CONSTRUCTION
MAINTENANCE/CLEANING
DECOMMISSIONING/DEMOLITION
It is assumed that all works will be carried out by a competent contractor working, where appropriate, to an approved method statement

These drawings are to be considered for scale, massing & access only

Rev.	Date	Description	By	Chk'd	App'd
P3	13/12/2023	Issued for Outline Planning	PC	SL	BC
P2	01/12/2023	Draft Issue for Outline Planning	PC	SL	BC
P1	20/11/2023	Draft Issued for Outline Planning	PC	SL	BC

Drawing Suitability
FOR OUTLINE PLANNING

Status
S4

AtkinsRéalis

AtkinsRéalis
Woodcote Grove
Ashley Road
Epsom
KT18 5BW

Tel: 01372726140

www.atkinsréalis.com

© Atkinsréalis (2023)

Client
Surrey County Council

Project Title
Extra Care Housing - Orchard Court

Drawing Title
Indicative General Arrangements - Proposed Plans - First Floor

Scale	Originator	Checker	Reviewer	Authorisor
1 : 200	PC	JW	SL	BC
Original Size: A1	Date: 14/11/2023	Date: 14/11/2023	Date: 14/11/2023	Date: 13/12/2023

Drawing Number
5221715-ATK-XX-01-DR-A-90113

Revision
P3

This page is intentionally left blank