ANNEX 2
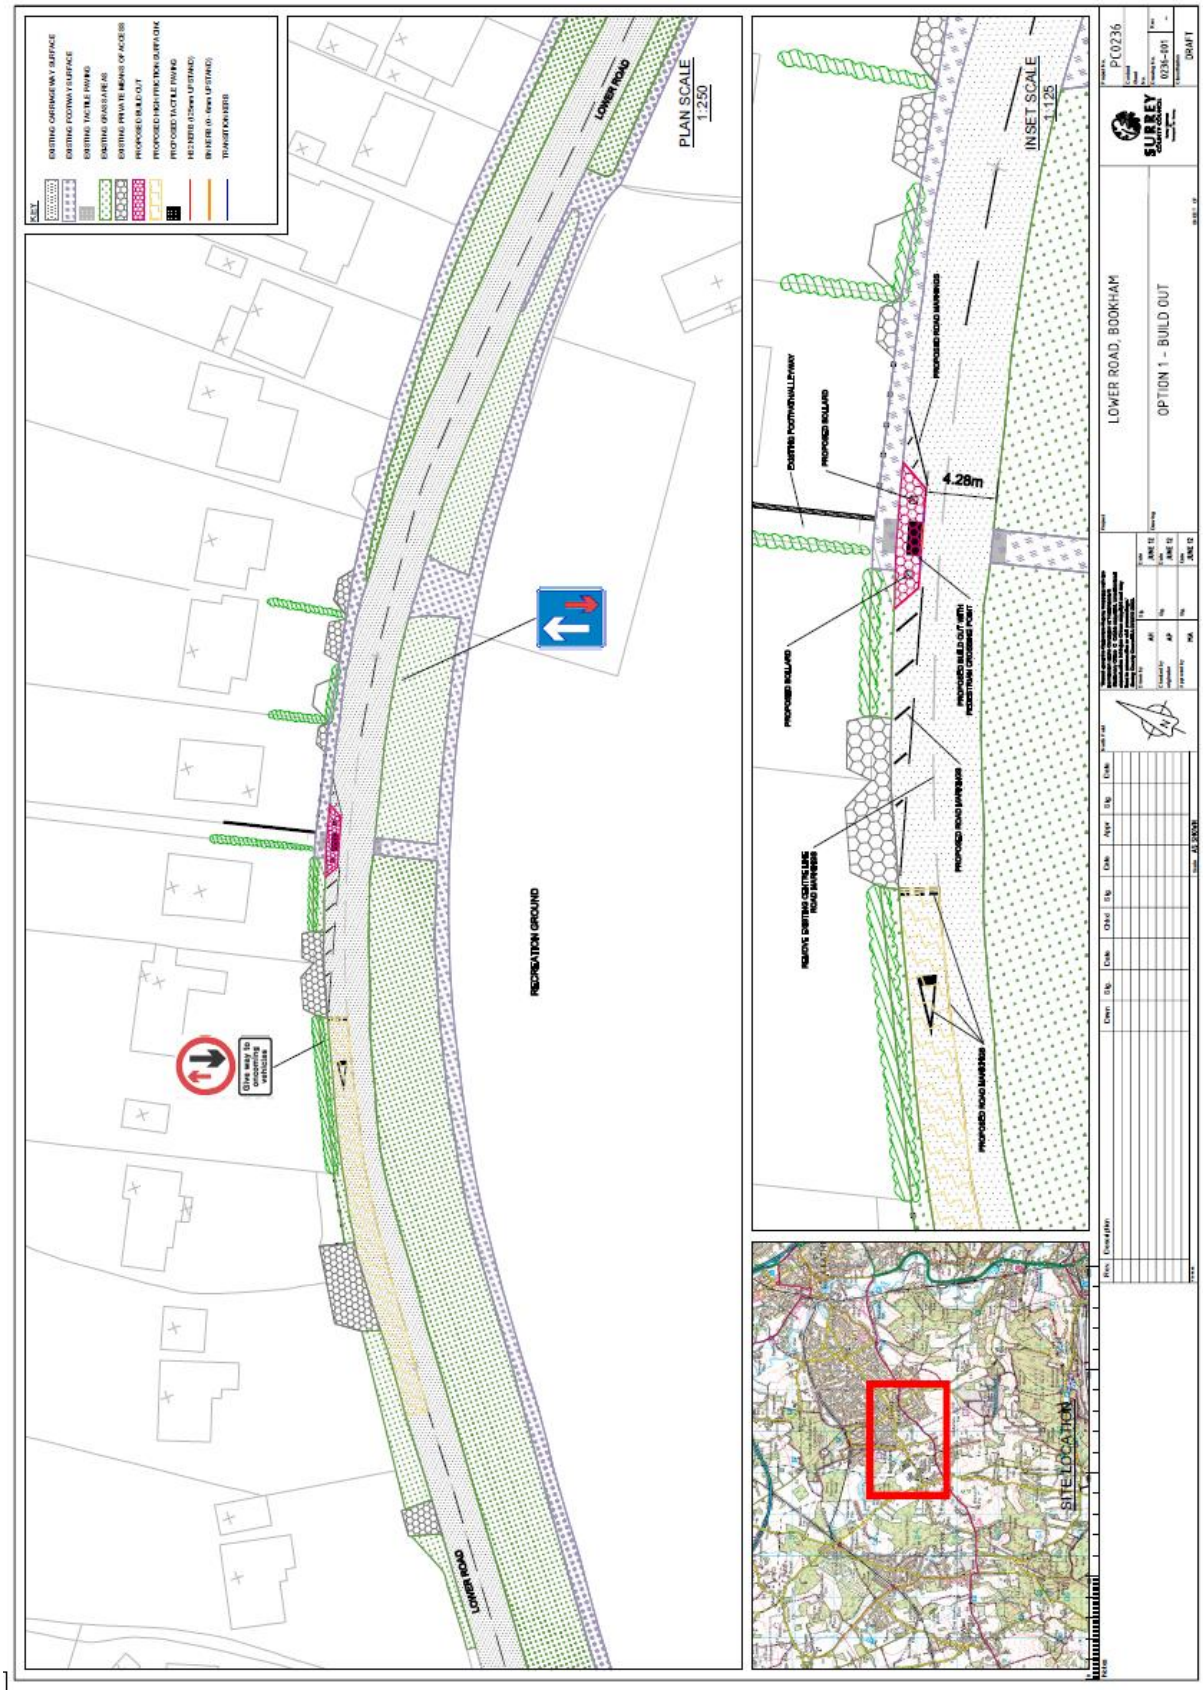
Option 1 – Build Out with Priority Signs