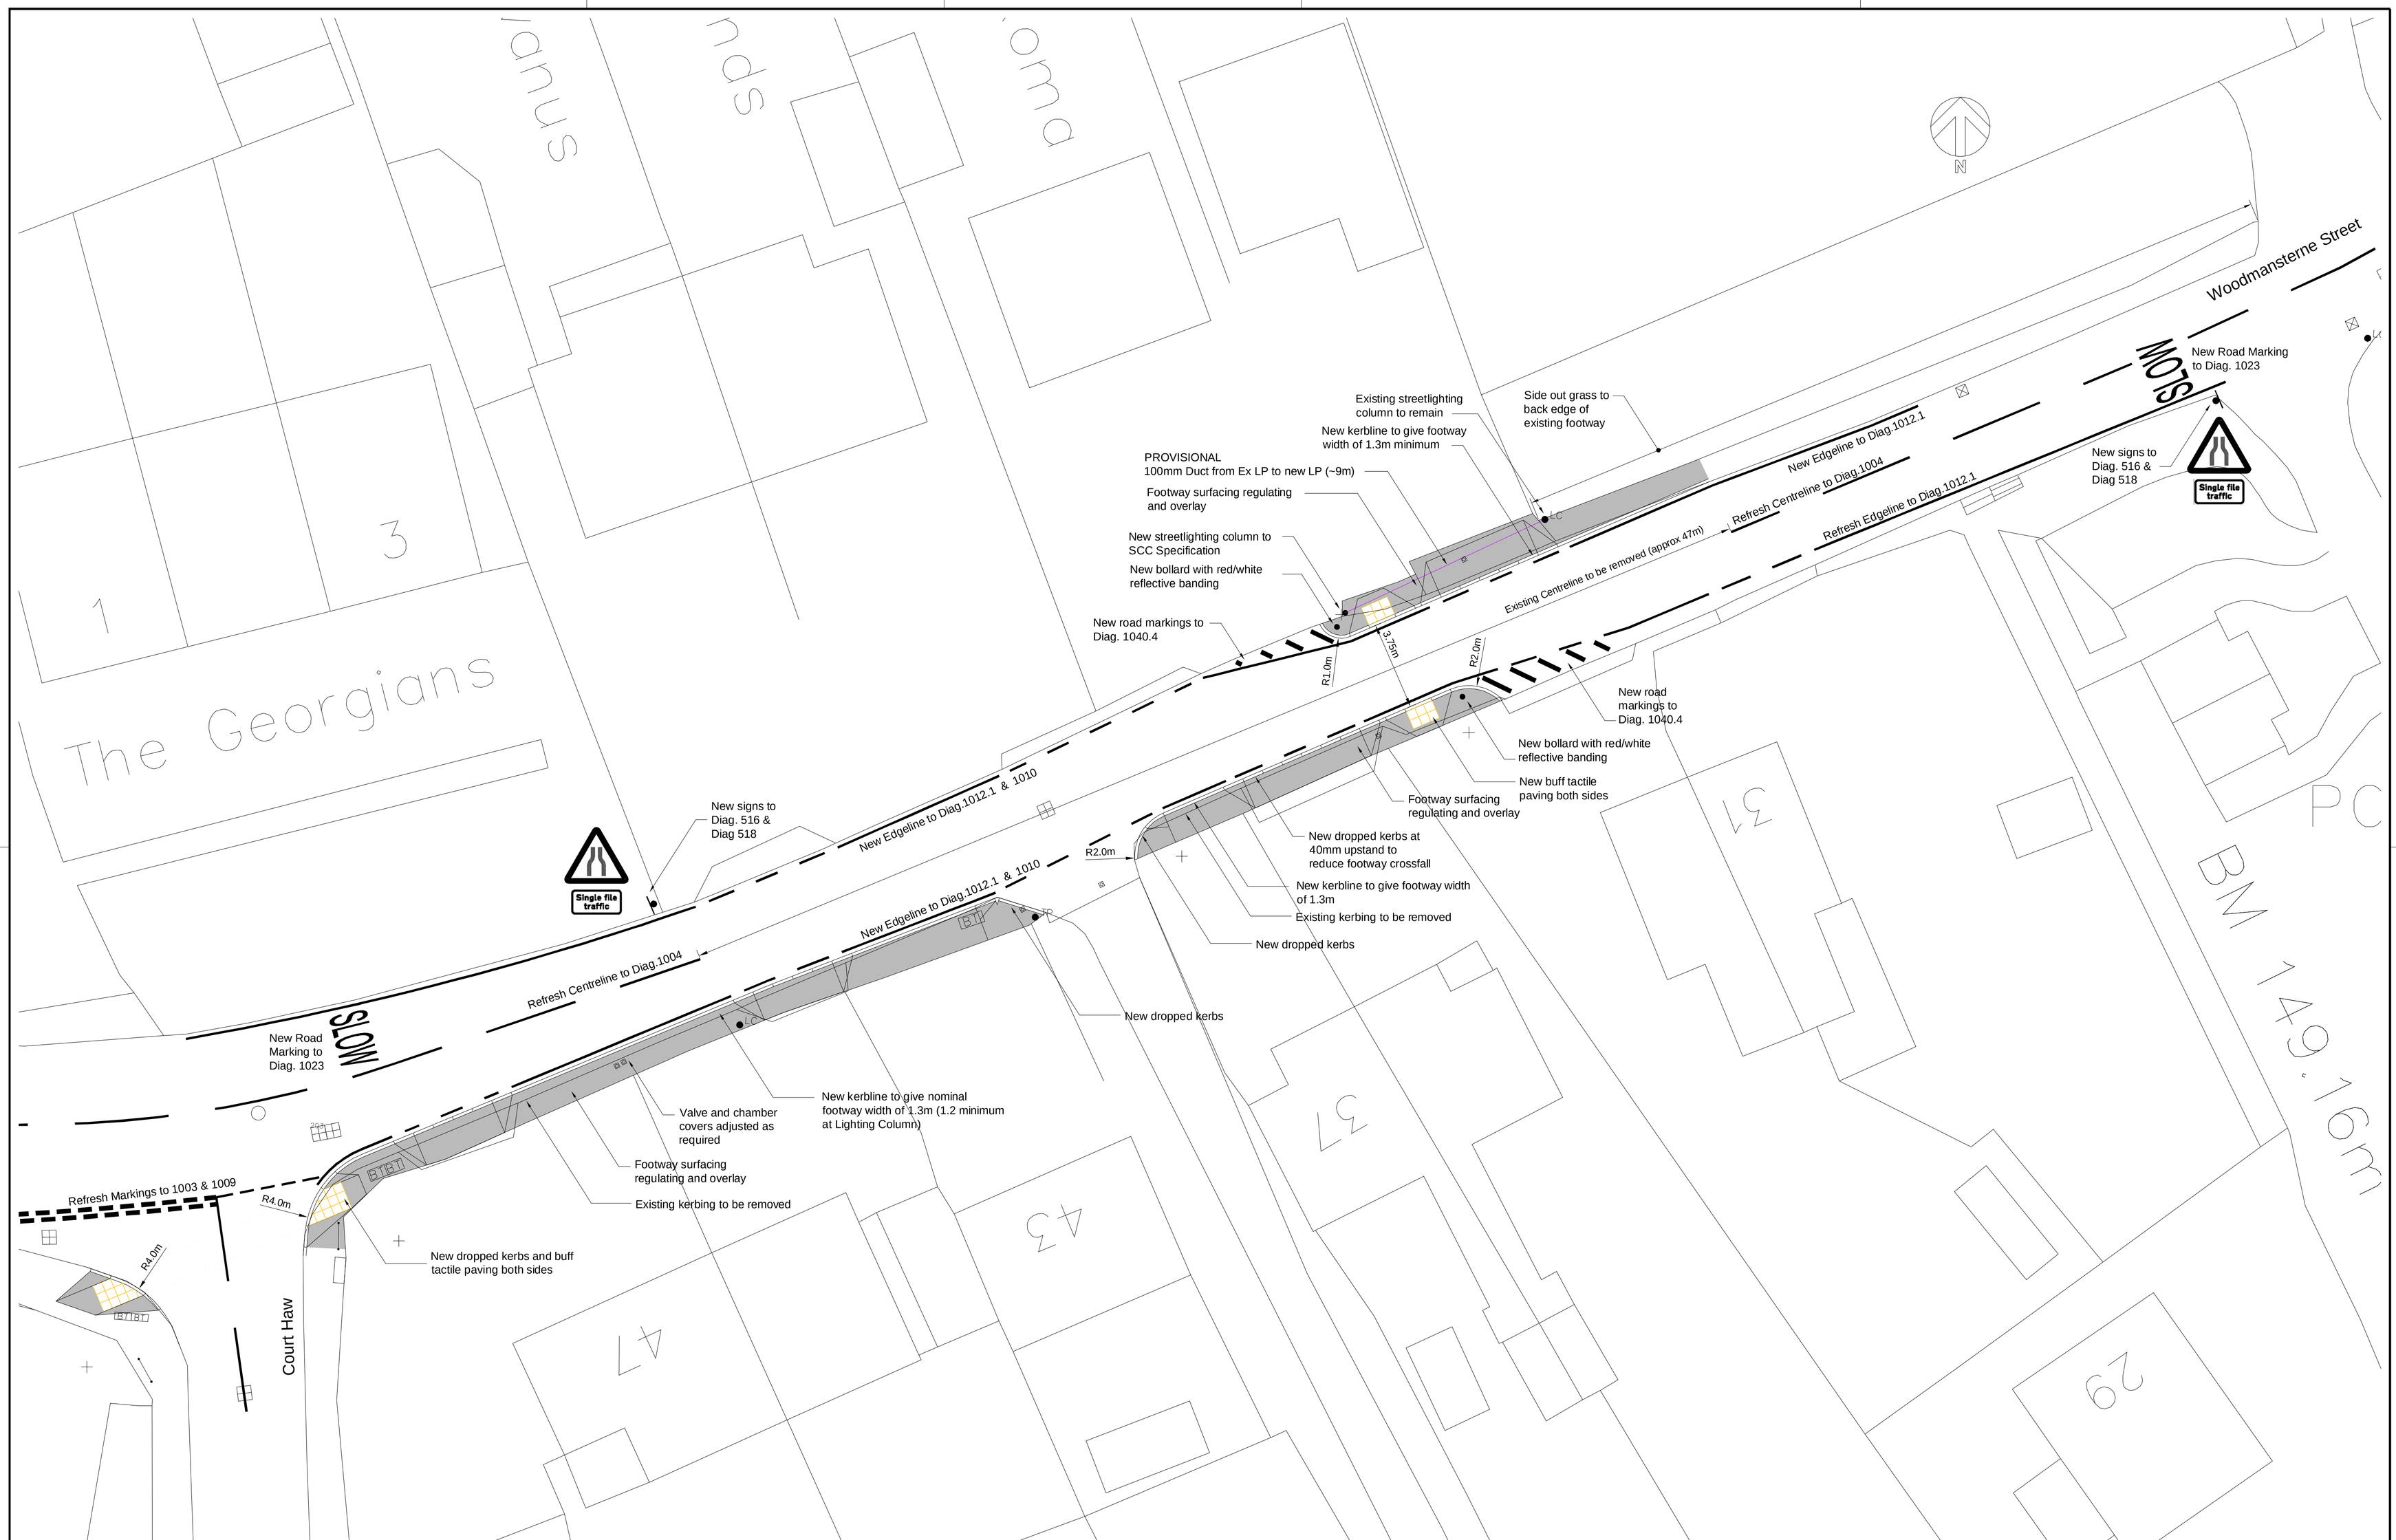

"Based upon the Ordnance Survey mapping with the permission of the Controller of Her Majesty's Stationery Office (c) Crown copyright. Unauthorised reproduction infringes Crown copyright and may lead to prosecution or civil proceedings." Surrey County Council LA 076872 2002

SITE LIMITS

TPS Ref: 111316

Rev	Description	CKD	APP	DATE
-	FIRST ISSUE	N.C	S.H	10.08.09
A	SCHEME EXTENDED TO COURT HAW	NC	SH	11.08.09

DO NOT SCALE FROM DRAWING

Status: INFORMATION

Surrey Highways Partnership

Project: WOODMANSTERNE STREET, BANSTEAD

Drawing: GENERAL ARRANGEMENT

Scale (@A1)	Drawn	Checked	Drawing No.	Rev.
1:125	I.C	N.C	9202 5052 - 100	A
	Design N.C	Approved S.H		

A1