A1 SHEET

DO NOT SCALE FROM THIS DRAWING. ALL DIMENSIONS TO BE VERIFIED BY THE CONTRACTOR ON SITE

GENERAL NOTES

1. DO NOT SCALE FROM THIS DRAWING

2. THIS DRAWING IS TO BE READ IN CONJUNCTION WITH ALL OTHER CALFORDSEADEN DRAWINGS AND SPECIFICATIONS IN THE K10/019 SERIES

3. THIS DRAWING IS BASED ON ORDNANCE SURVEY DATA AND SHOULD THEREFORE BE SUBJECT TO DETAILED DESIGN FOLLOWING A TOPOGRAPHICAL SURVEY BEFORE CONSTRUCTION.

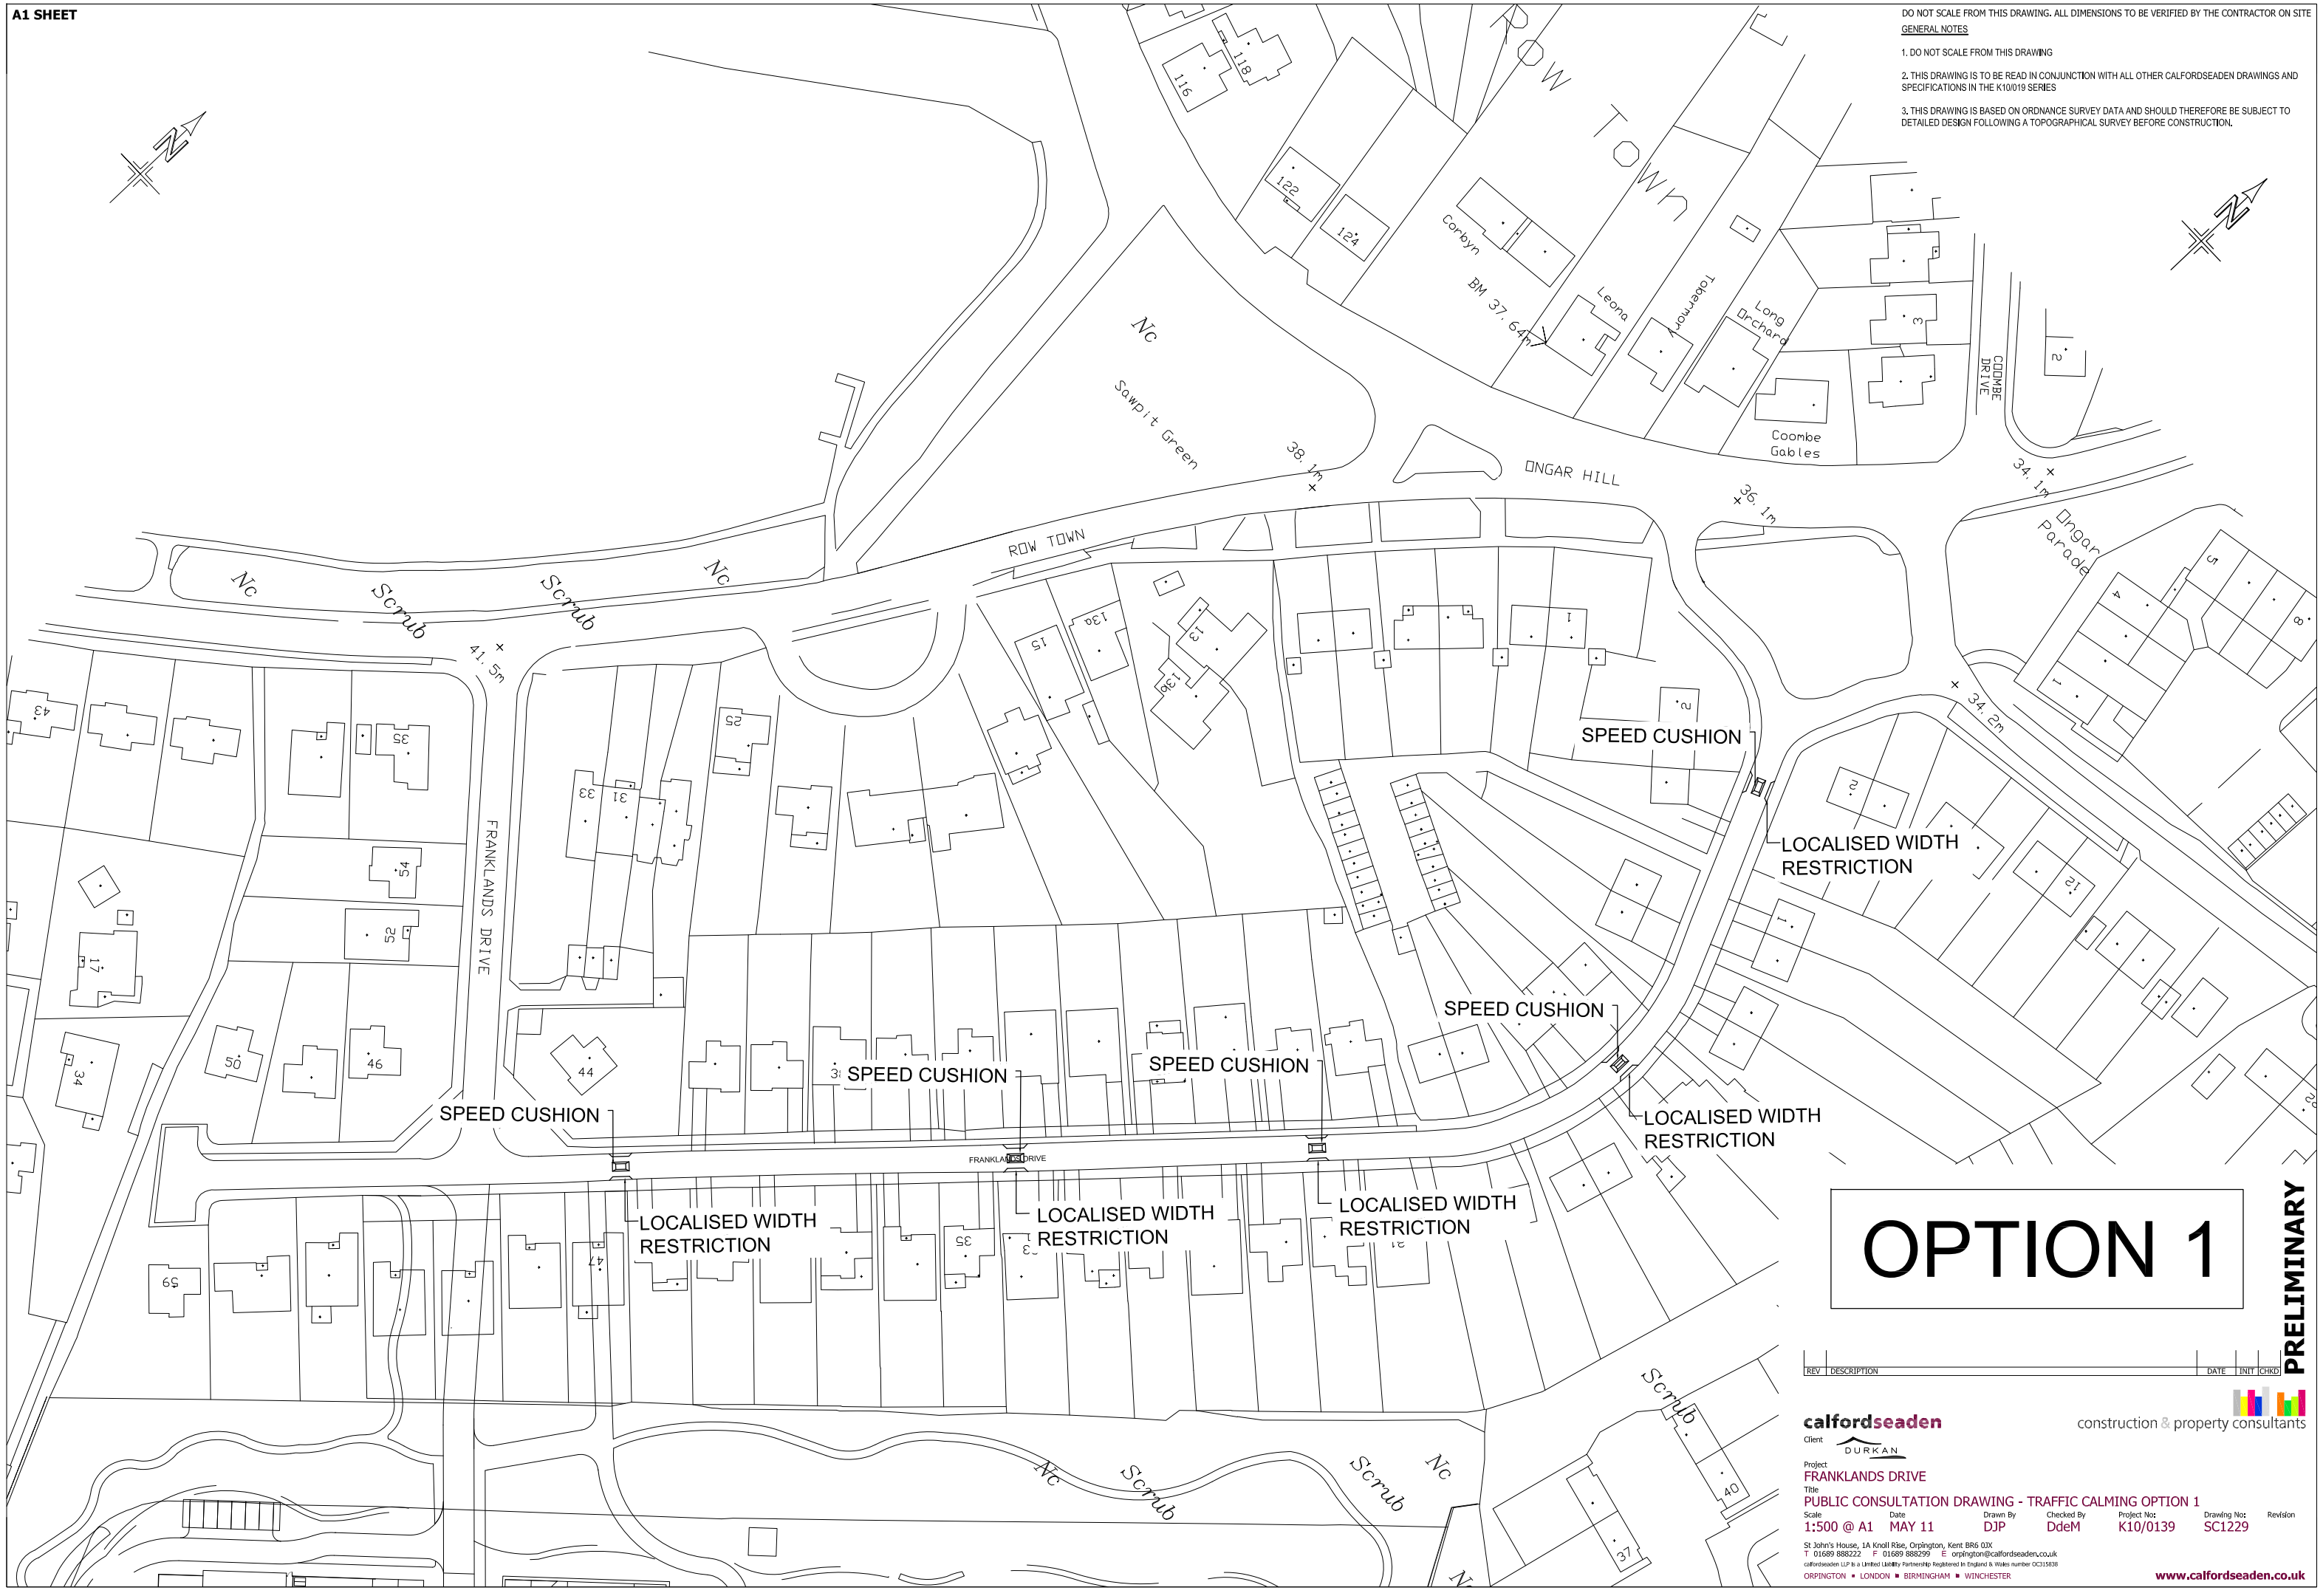

REV	DESCRIPTION	DATE	INIT	CHKD

calfordseaden

construction & property consultants

Client DURKAN

Project
FRANKLANDS DRIVE

Title
PUBLIC CONSULTATION DRAWING - TRAFFIC CALMING OPTION 1

Scale	Date	Drawn By	Checked By	Project No:	Drawing No:	Revision
1:500 @ A1	MAY 11	DJP	DdeM	K10/0139	SC1229	

St John's House, 1A Knoll Rise, Orpington, Kent BR6 0JX
T 01689 888222 F 01689 888299 E orpington@calfordseaden.co.uk
calfordseaden LLP is a Limited Liability Partnership Registered in England & Wales number OC315838
ORPINGTON ▪ LONDON ▪ BIRMINGHAM ▪ WINCHESTER

www.calfordseaden.co.uk