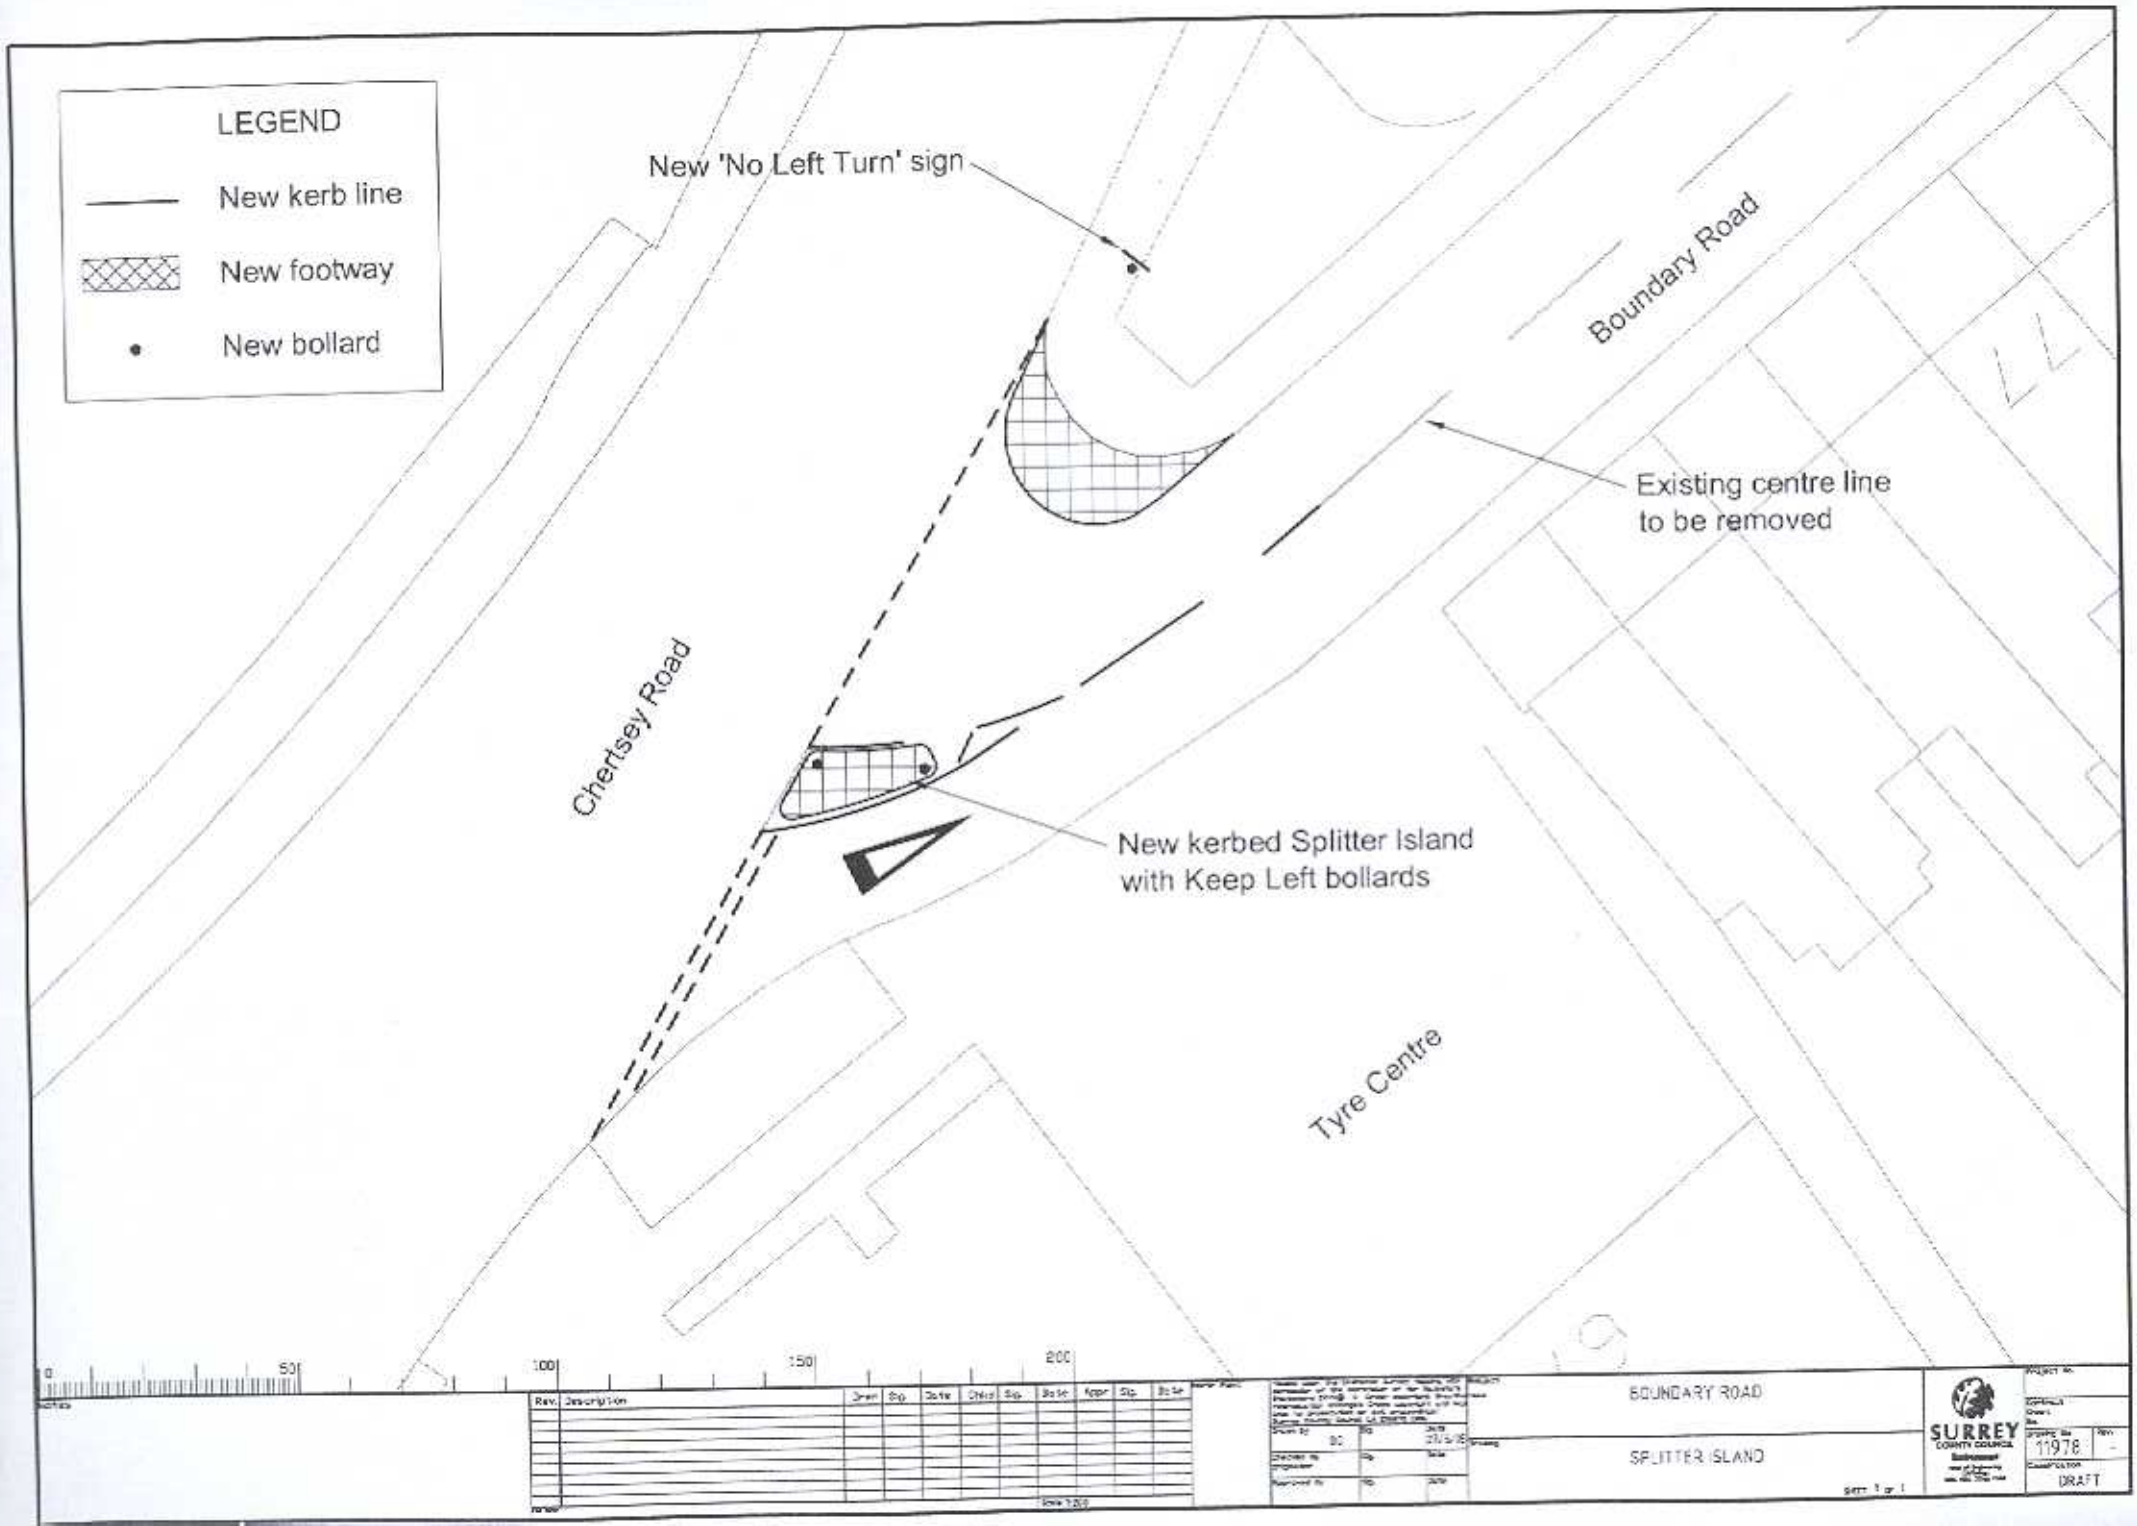
LEGEND
New kerb line
New footway
New bollard
New 'No Left Turn' sign
Boundary Road
Existing centre line
to be removed
Chertsey Road
New kerbed Splitter Island
with Keep Left bollards
Tyre Centre
BOUNDARY ROAD
SPLITTER ISLAND
SURREY COUNTY COUNCIL
11978
DRAFT

Annex C