ITEM 10

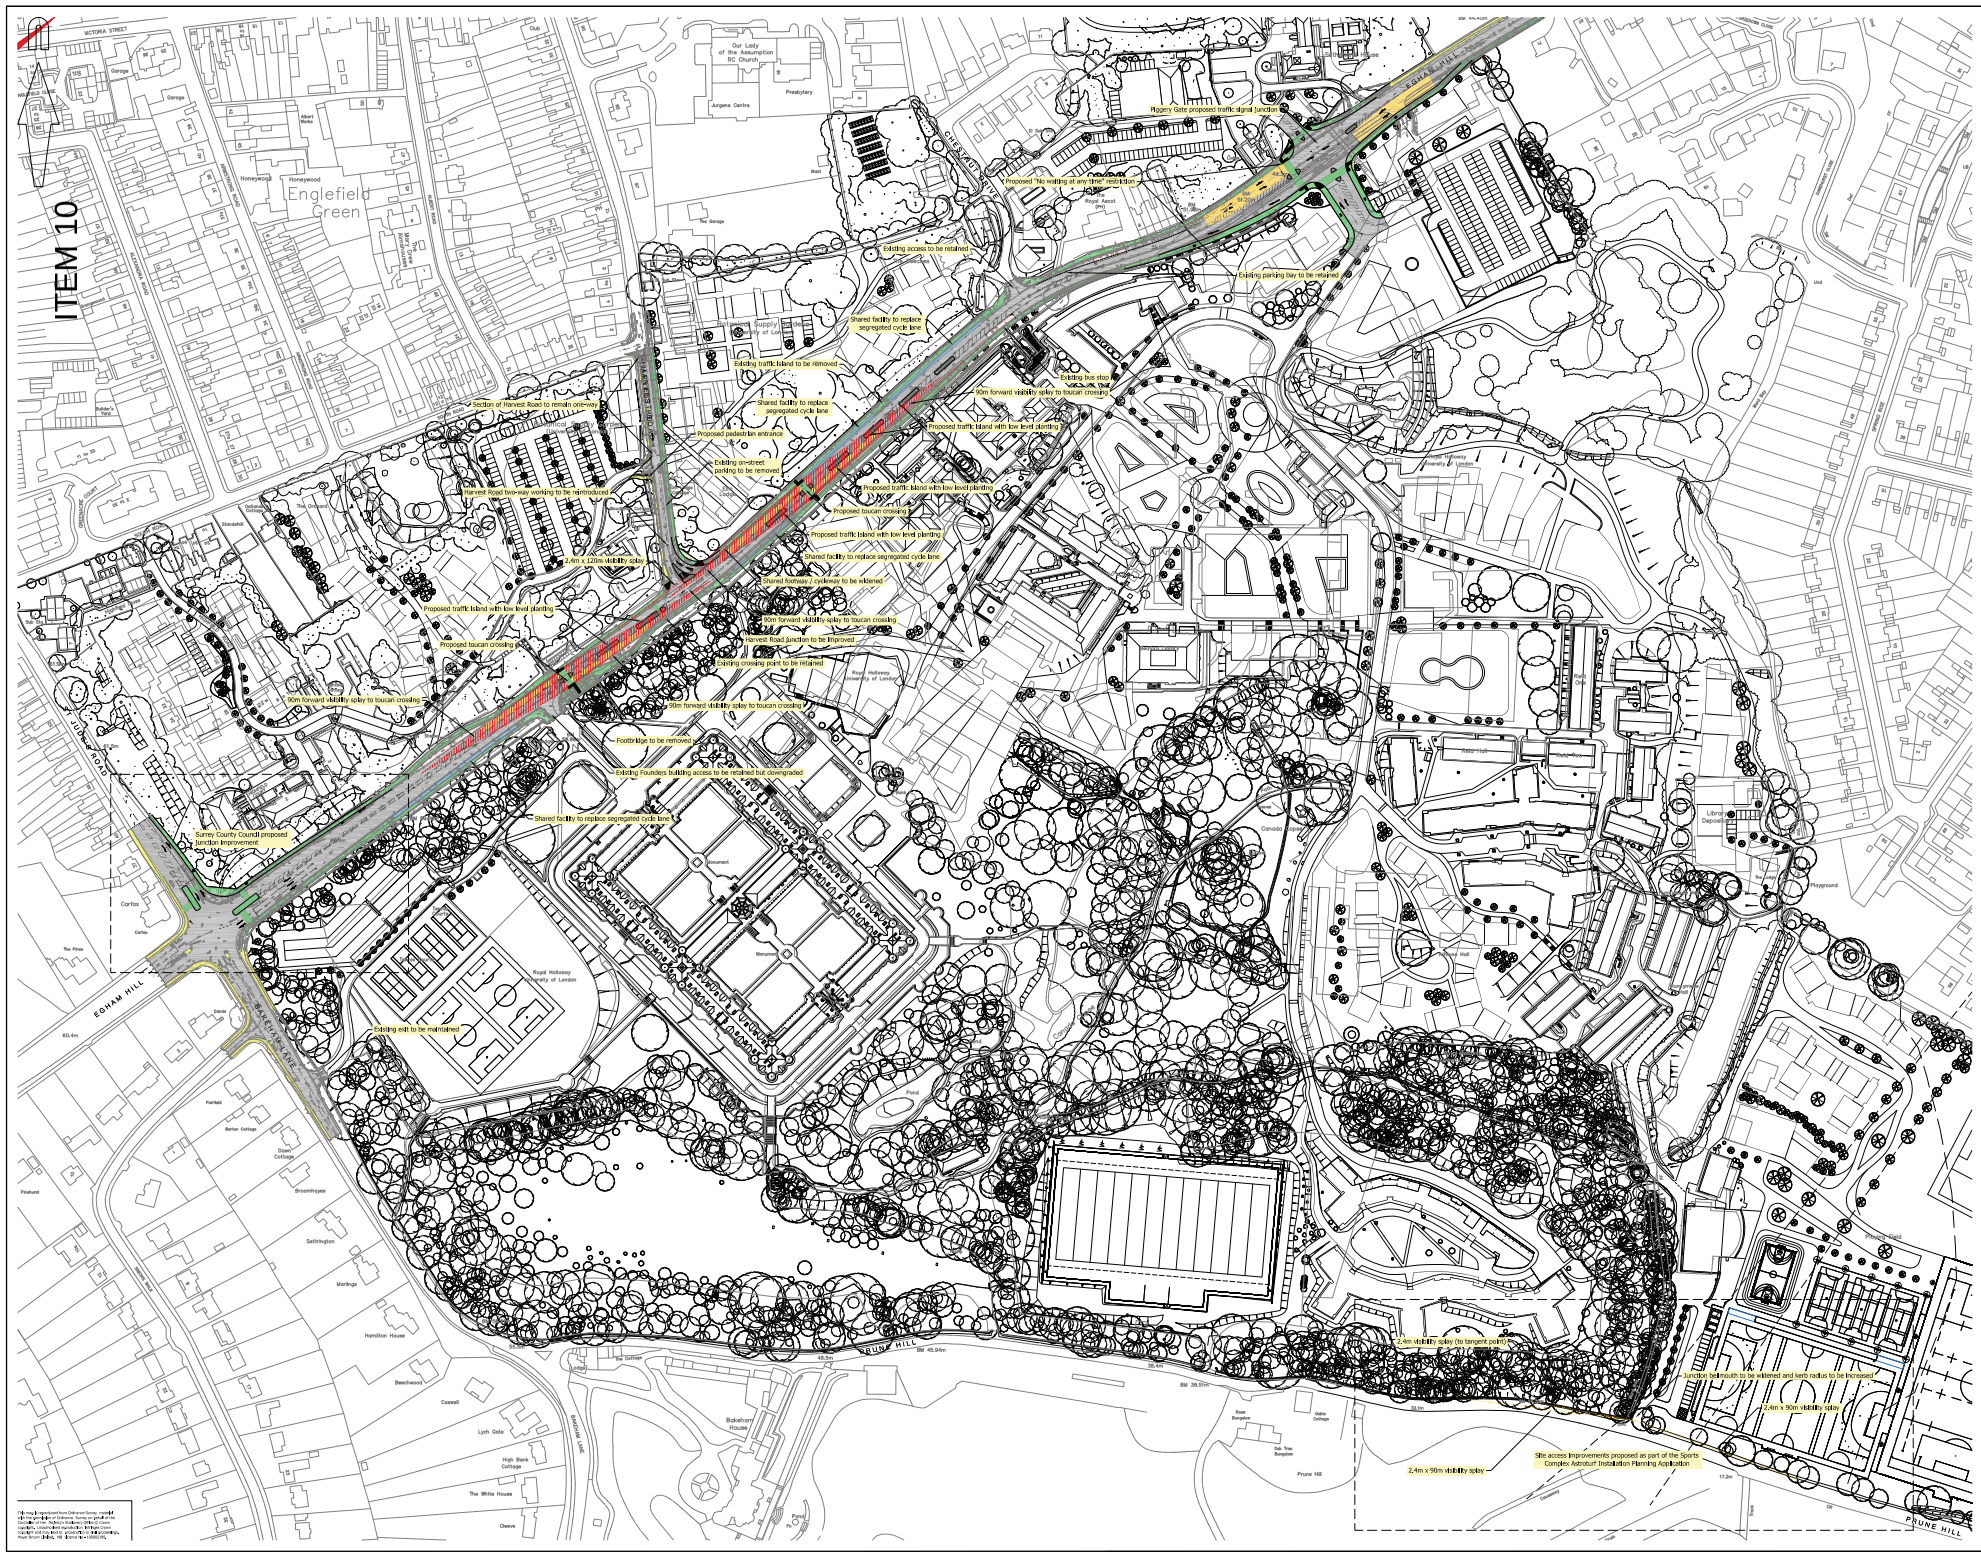
Piggery Gate proposed traffic signal junction
Proposed 'No waiting at any time' restriction
Existing access to be retained
Existing parking bay to be retained
Shared facility to replace segregated cycle lane
Existing traffic island to be removed
Section of Harvest Road to remain opening
Shared facility to replace segregated cycle lane
Existing bus stop
90m forward visibility splay to toucan crossing
Proposed traffic island with low level planting
Proposed pedestrian entrance
Existing on-street parking to be removed
Harvest Road two-way working to be reintroduced
Proposed toucan crossing
Proposed traffic island with low level planting
2.4m x 120m visibility splay
Shared footway / cycleway to be widened
90m forward visibility splay to toucan crossing
Harvest Road junction to be improved
Existing crossing point to be retained
90m forward visibility splay to toucan crossing
Footbridge to be removed
Existing Founders building access to be retained but downgraded
Shared facility to replace segregated cycle lane
Surrey County Council proposed junction improvement
Existing exit to be maintained
2.4m visibility splay On tangent points
Junction bellmouth to be widened and kerb radius to be increased
2.4m x 90m visibility splay
2.4m x 90m visibility splay
Site access improvements proposed as part of the Sports Complex Astroturf Installation Planning Application
Englefield Green
Royal Holloway University of London
EGHAM HILL
PRUNE HILL
HARVEST ROAD
BAKER'S END
JUDGE'S ROAD
Canada Quadrangle
Library Depository
Playground
Sports Hall
Swimming Pool
Boathouse
Boat Club
Pond
Prune Hill
Bakeham House
Bakeham Lane
Victoria Street
Our Lady of the Assumption RC Church
Jurgens Centre
Presbytery
Supply Chain of London
Royal Holloway University of London
Carlos
Fairfield
Barton Cottage
Dower Cottage
Broomhayes
Settrington
Marlings
Hamilton House
Beechwood
Cornwell
Lych Gate
High Bank Cottage
The White House
Cleeve
Fairhaven
Honeywood
Albert Works
Garage
Club
Pub
Bus Garage
Bus Shelter
Telephone Box
Pillar Box
Lamp Post
Tree
Hedge
Fence
Gate
Footway
Footway
Footway

This page is intentionally left blank