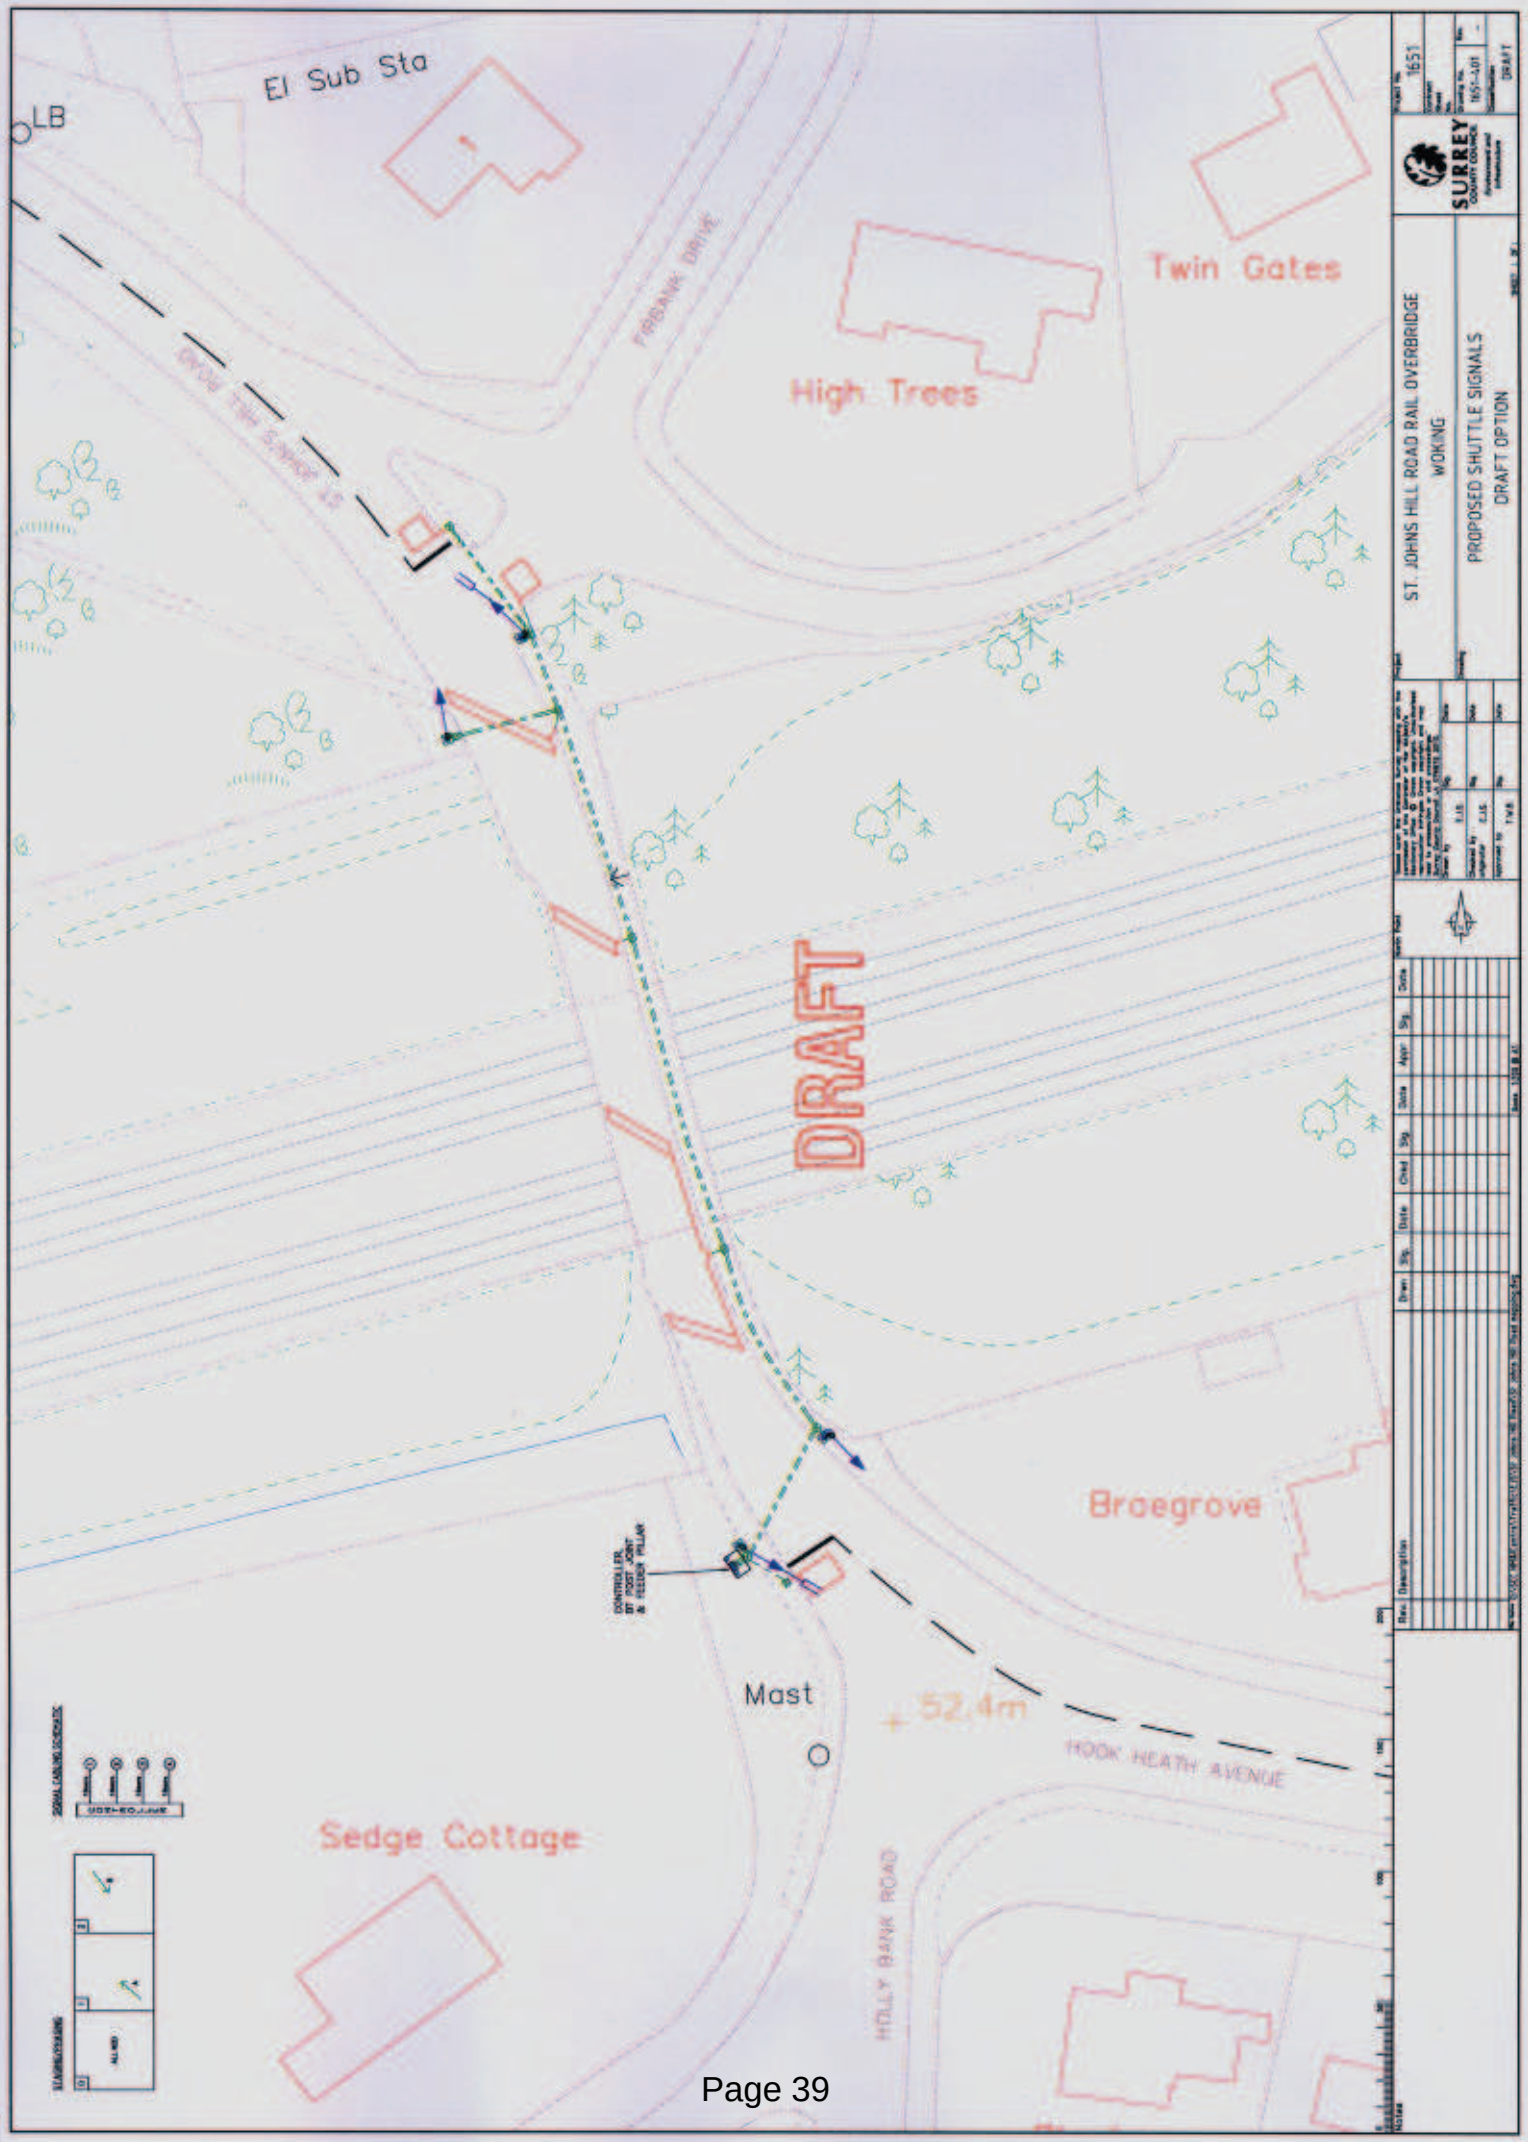
El Sub Sta
LB
FIRBANK DRIVE
Twin Gates
High Trees
DRAFT
Broegrove
CONTROLLER
BY POST JOINT
& FEEDER PILLAR
Mast
52.4m
HOOK HEATH AVENUE
Sedge Cottage
HOLLY BANK ROAD
SURREY
COUNTY COUNCIL
1651
1651-L01
DRAFT
ST. JOHNS HILL ROAD RAIL OVERBRIDGE
WOKING
PROPOSED SHUTTLE SIGNALS
DRAFT OPTION

This page is intentionally left blank