
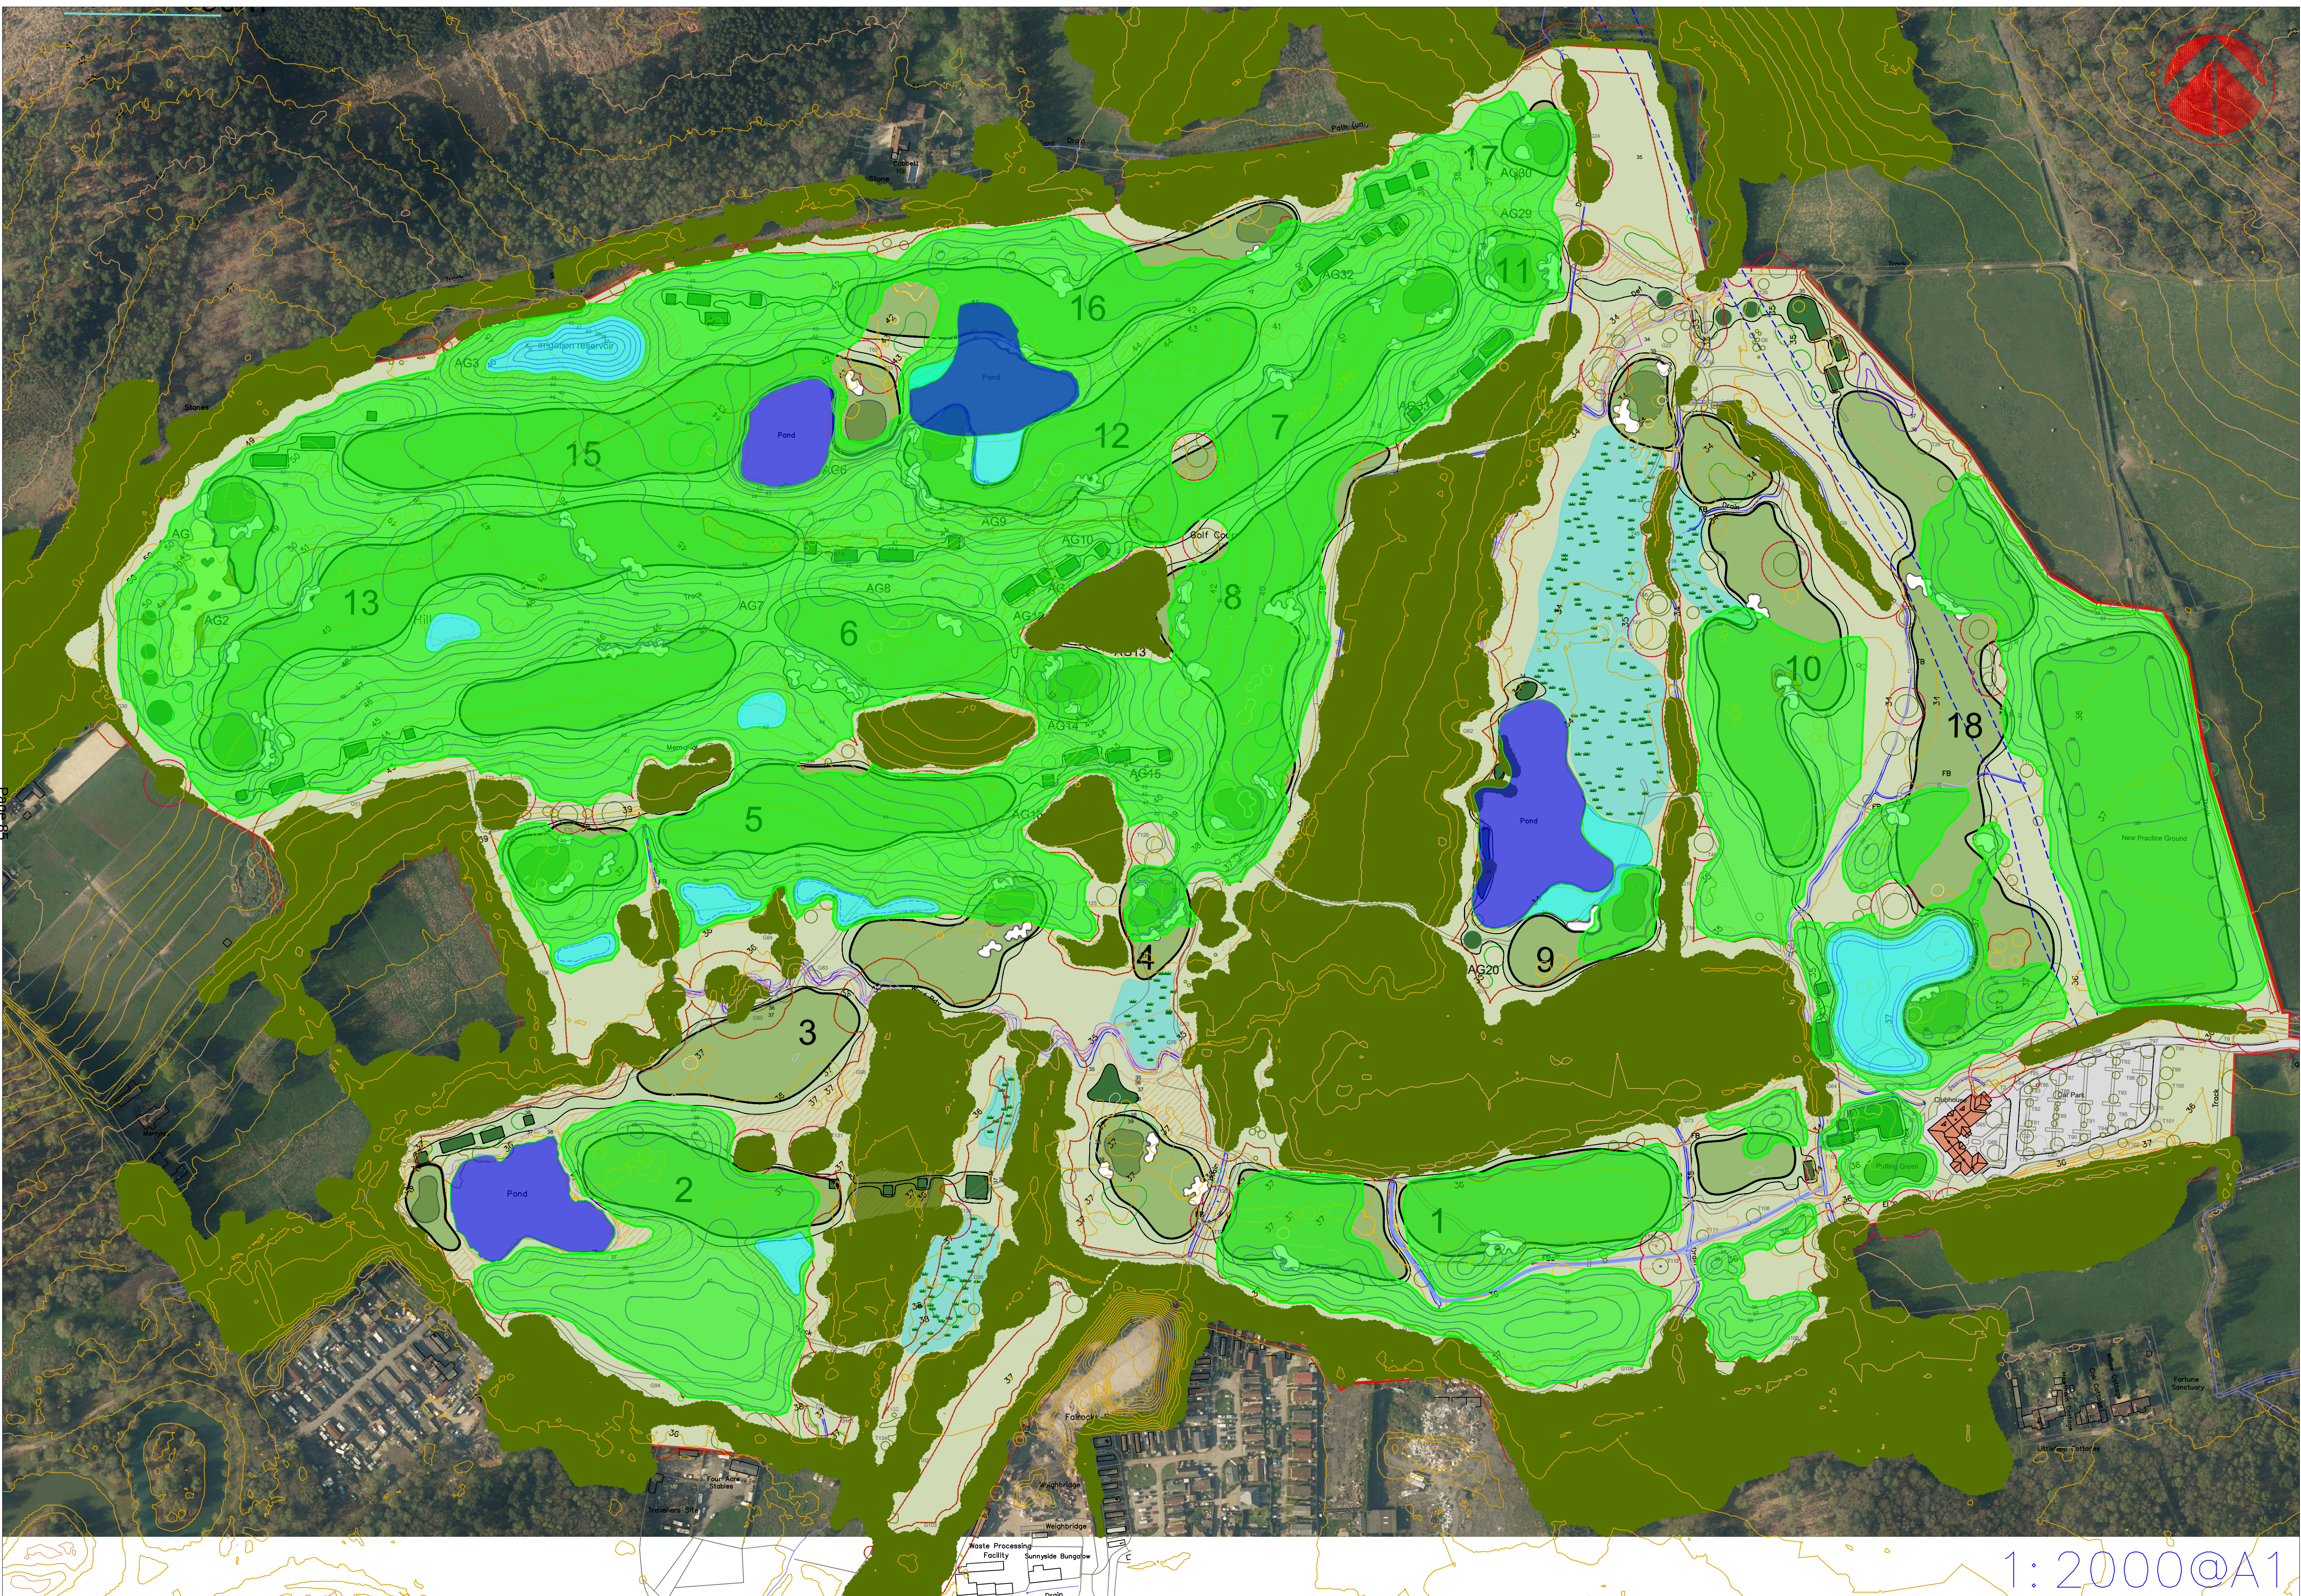


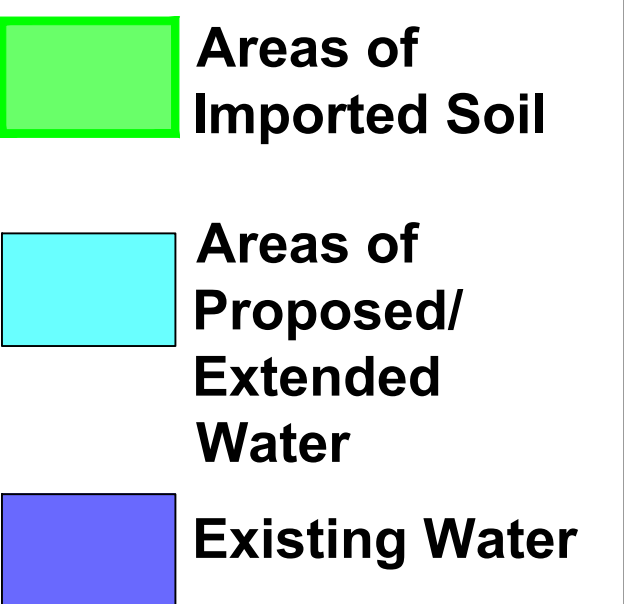

1:2000@A1

DRAWN BY: DW	APPROVED BY: Bruce Weller	Revisions:		PROJECT: Merrist Wood Golf Club	PLAN: Soil Footprint Plan	Weller Designs In Association With Sam Torrance Bishops Mead House, Bishops Mead, West St. Farnham, Surrey, GU9 7DU Tel: 01252 712127 Email: info@wellerdesigns.co.uk Web Site: www.wellerdesigns.co.uk
DATE: 30/08/23	PROJ. NO. 864	Date	Rev: Comment:			
DGN. NO.: 864.20 Rev A	DWG. Footprint Plan	30/08/23 A	Amendment To area following re-grading design			
Scale: 1 : 2000 @ A1		04/09/23 B	Amendment to accommodate T71 & T70			

This page is intentionally left blank